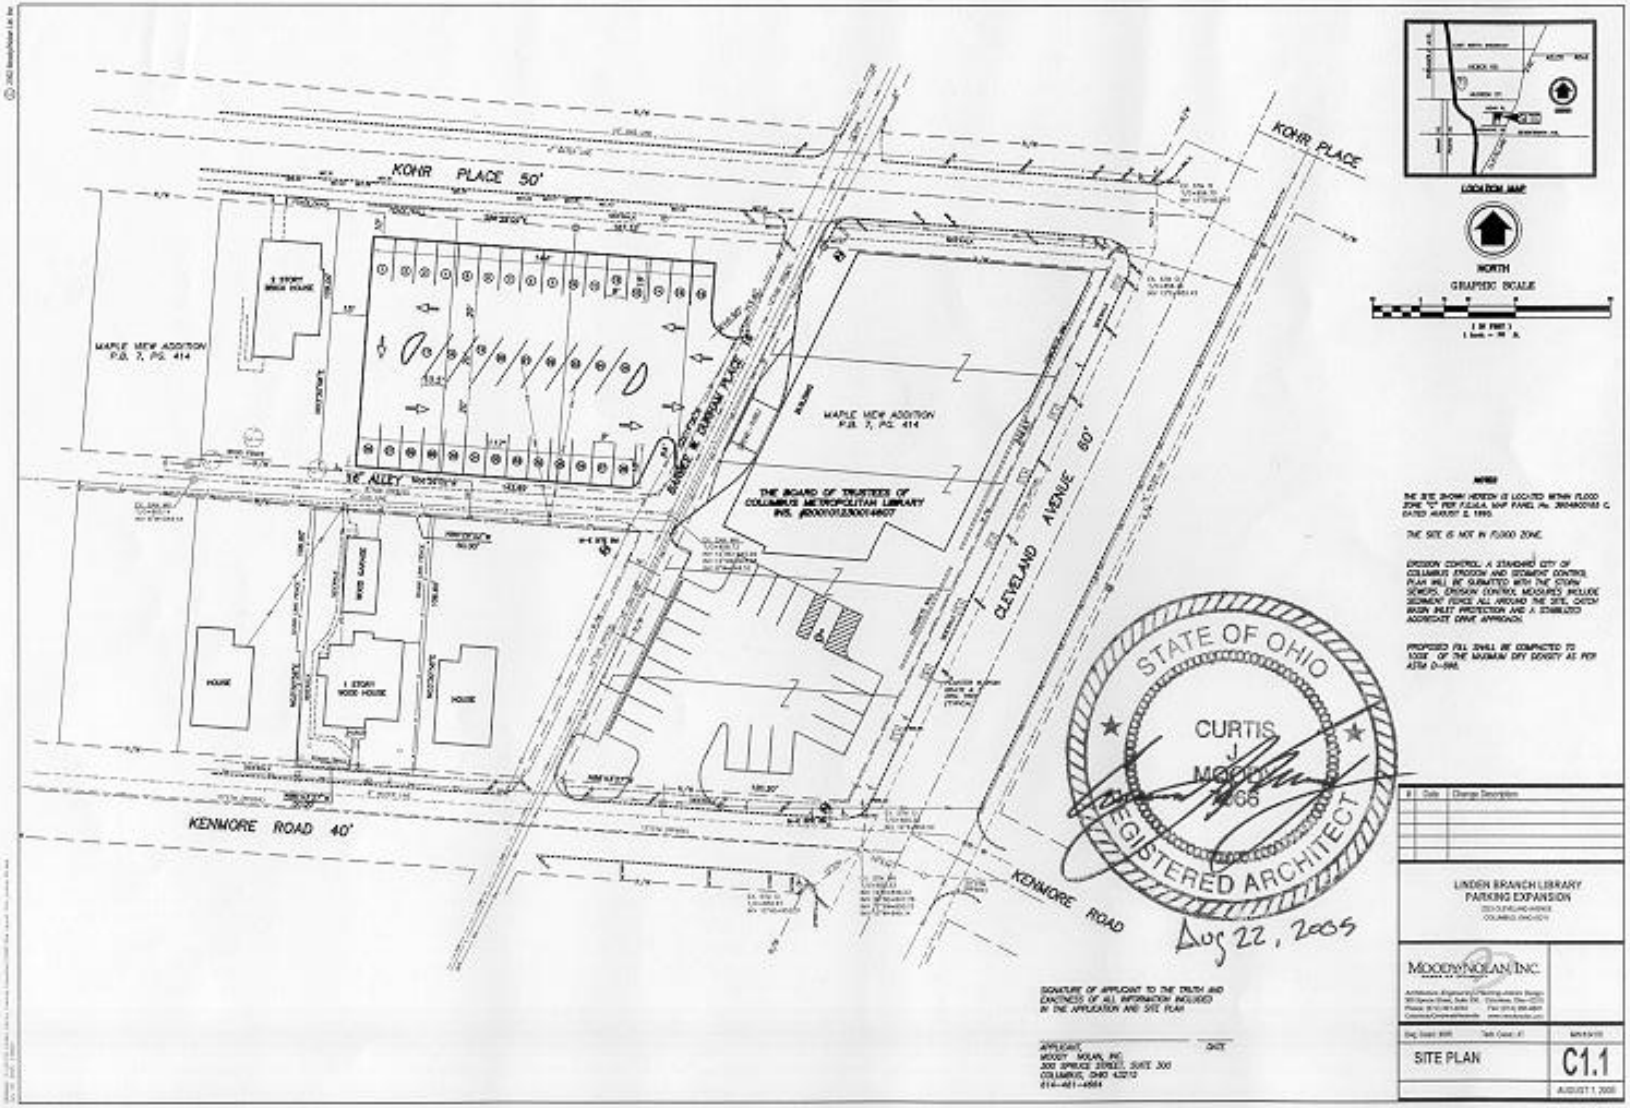
KOHR PLACE 50'
KOHR PLACE
MAPLE VIEW ADDITION P.B. 7, PG. 414
1 STORY BRICK HOUSE
16' ALLEY
BARNEY & DREAM PLACE 16'
THE BOARD OF TRUSTEES OF COLUMBUS METROPOLITAN LIBRARY INS. #200101230014607
MAPLE VIEW ADDITION P.B. 7, PG. 414
CLEVELAND AVENUE 80'
WOOD GARAGE
1 STORY WOOD HOUSE
HOUSE
HOUSE
KENMORE ROAD 40'
KENMORE ROAD
LOCATION MAP
NORTH
GRAPHIC SCALE
NOTES
THE SITE SHOWN HEREON IS LOCATED WITHIN FLOOD ZONE "C" PER F.I.R.M. MAP PANEL No. 390480216B C DATED AUGUST 5, 1993.
THE SITE IS NOT IN FLOOD ZONE.
EROSION CONTROL: A STANDARD CITY OF COLUMBUS EROSION AND SEDIMENT CONTROL PLAN WILL BE SUBMITTED WITH THE STORM SEWERS. EROSION CONTROL MEASURES INCLUDE SEDIMENT FENCE ALL AROUND THE SITE, CATCH BASIN INLET PROTECTION AND A STABILIZED AGGREGATE DRIVE APPROACH.
PROPOSED FILL SHALL BE COMPACTED TO 100% OF THE MAXIMUM DRY DENSITY AS PER ASTM D-698.
STATE OF OHIO
CURTIS J MOODY 7668
REGISTERED ARCHITECT
Aug 22, 2005
SIGNATURE OF APPLICANT TO THE TRUTH AND EXACTNESS OF ALL INFORMATION INCLUDED IN THE APPLICATION AND SITE PLAN
APPLICANT
MOODY NOLAN, INC.
300 SPRUCE STREET, SUITE 300
COLUMBUS, OHIO 43212
614-461-4664
DATE
| Date | Change Description
LINDEN BRANCH LIBRARY
PARKING EXPANSION
2223 CLEVELAND AVENUE
COLUMBUS, OHIO 43211
MOODY NOLAN, INC.
SITE PLAN
C1.1
AUGUST 1, 2005