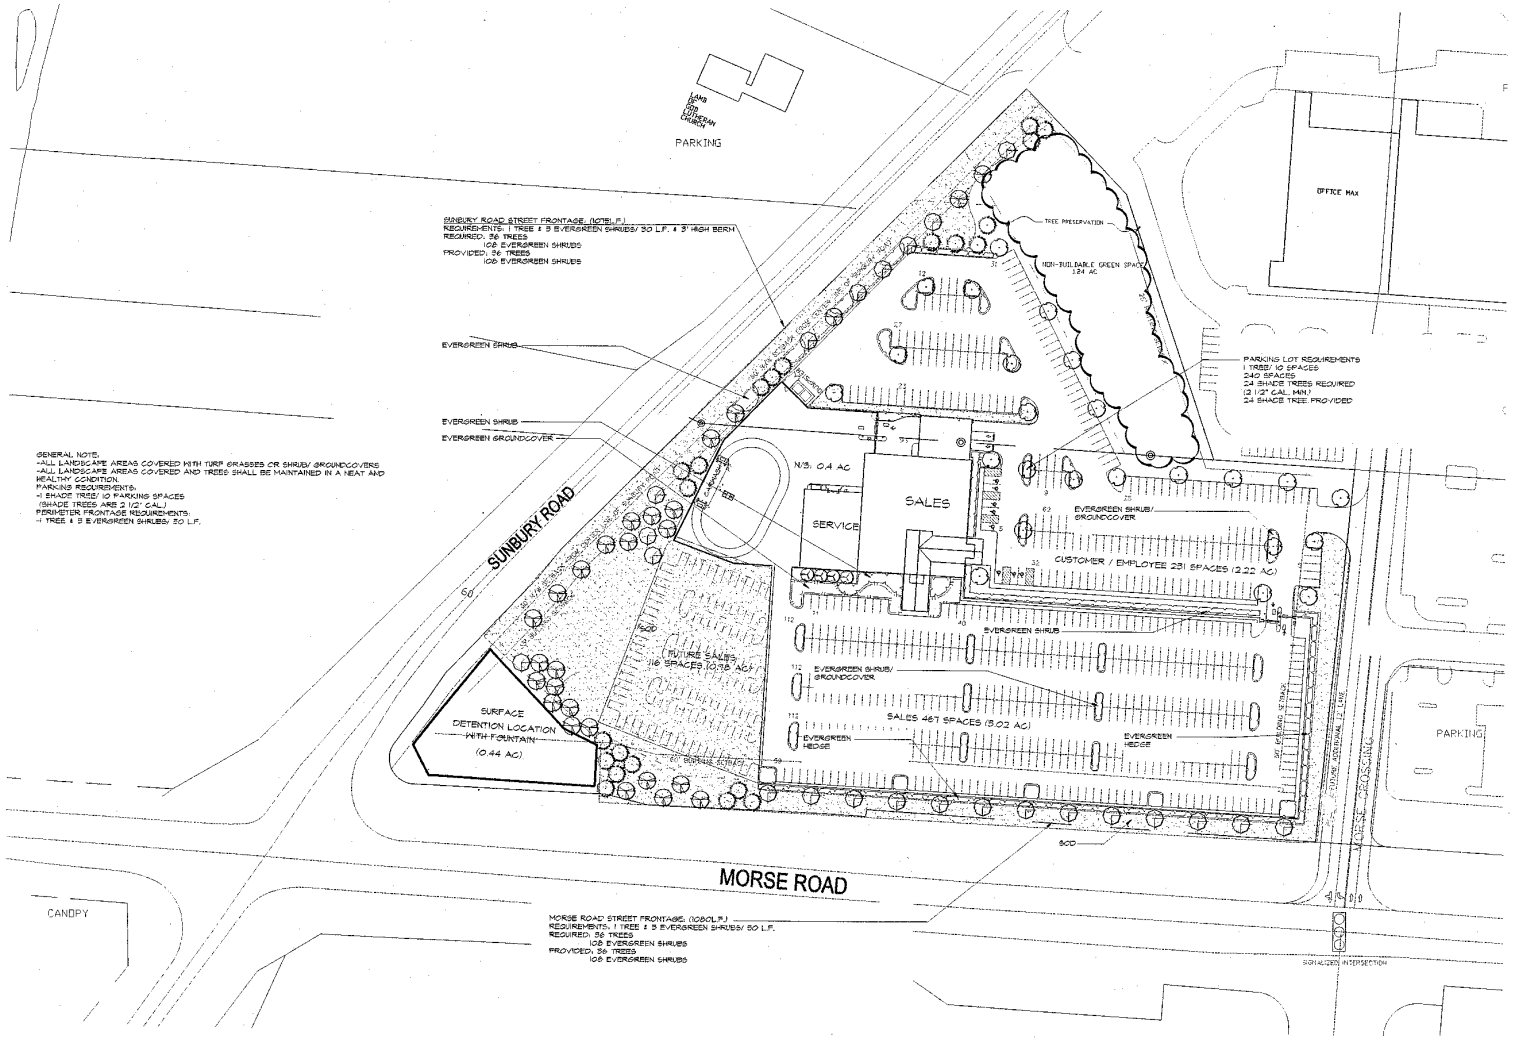


A LS-1 LANDSCAPE DEVELOPMENT PLAN
SCALE: 1"=60'-0"

Final Copy
Don Bleff
9-3-04

George R. McCue 9/1/04

LANDSCAPE ARCHITECTURE • PLANNING • URBAN DESIGN • ENVIRONMENTAL SERVICES

HGOR
HUGHES | GOOD | O'LEARY & RYAN

6 EXECUTIVE PARK DR. • STE 200
ATLANTA • GEORGIA 30329
P 404 | 325 | 1960
F 404 | 325 | 1099
EMAIL hgor@hgor.com
www.hgor.com

FILE #: 20-03042.00

NOT RELEASED FOR CONSTRUCTION

APPROVAL

REVISIONS

| REV. NO. | DATE | DESCRIPTION | BY |
|---|---|---|---|
| | | | |

CARmax

STORE NO. 7235
EASTON
COLUMBUS, OHIO

| | |
|---|---|
| PROJECT NO | 20-03042.00 |
| DATE | 8 MAR 2004 |
| SHEET TITLE | PRELIMINARY SITE PLAN |
| SHEET NO | LS-1 |

ORD1630-2004; Z04-048.