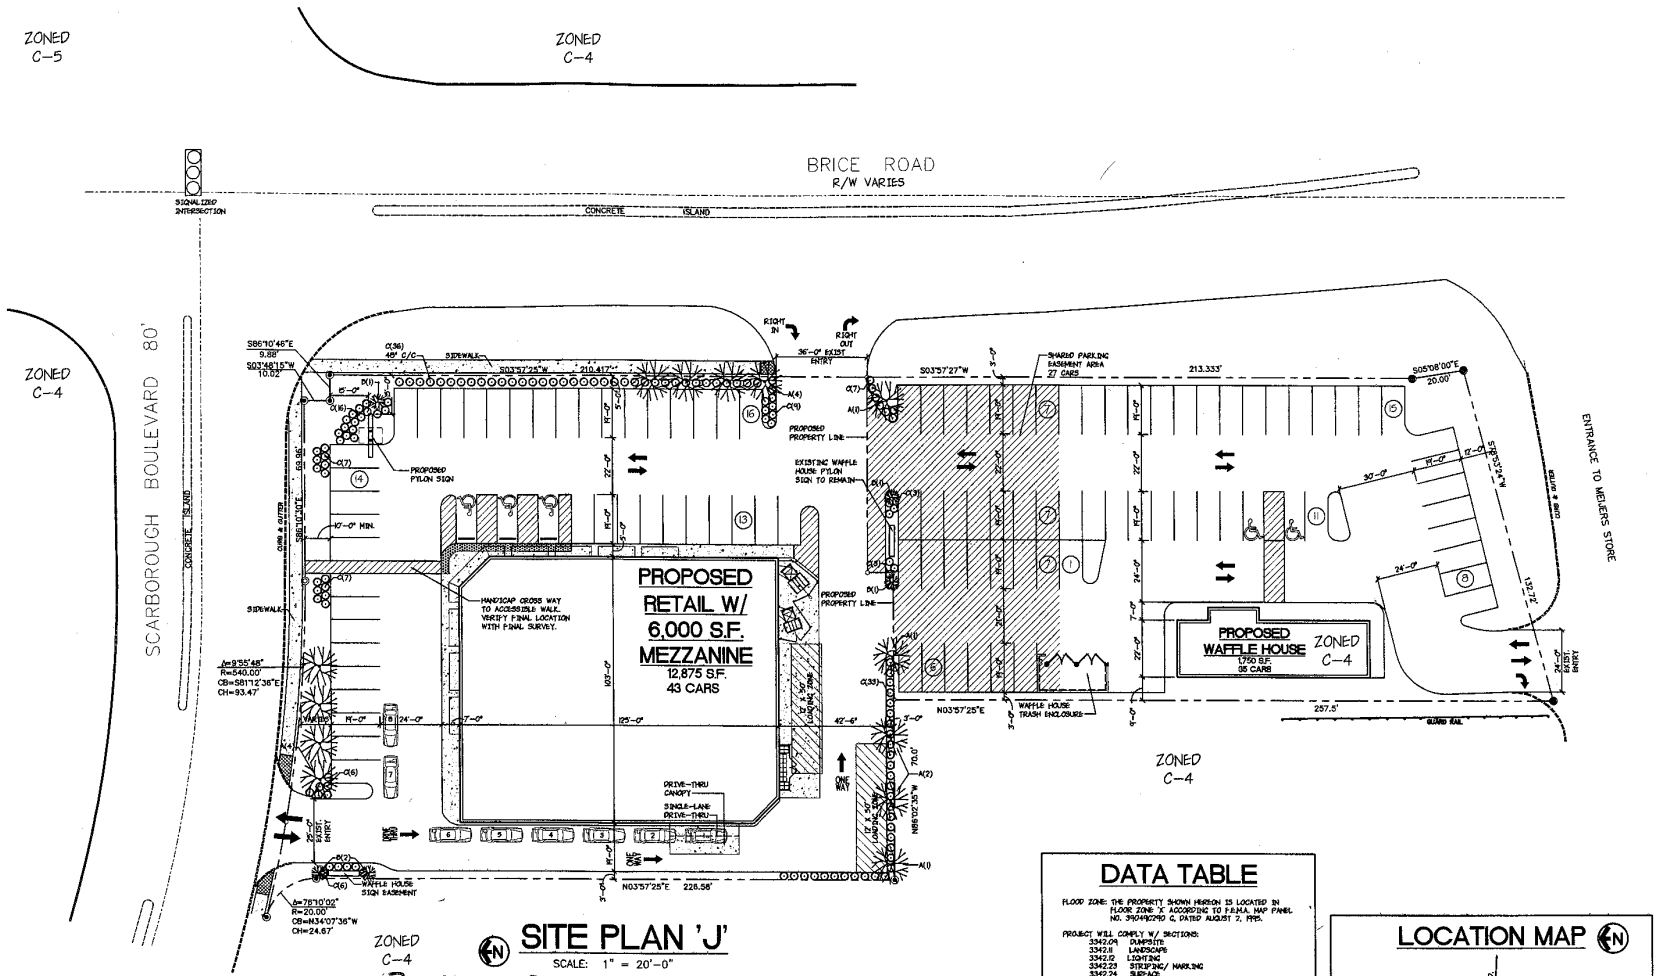

SITE PLAN 'J'

SCALE: 1" = 20'-0"

ZONED C-4

Z04-008
Final Copy
Don Bier Jr
6-21-04

SITE ANALYSIS

RETAIL SITE AREA APPROX. (WALGREENS ONLY)		1.04 ACRES
BUILDING AREA	FIRST FLOOR	12,875 S.F.
	MEZZANINE (STORAGE)	6,000 S.F.
PARKING REQUIRED (1 CARS PER 250 S.F. GROSS) = 12,875 S.F. ÷ 250 = 515 CARS.		52 CARS
PARKING SHOWN		43 CARS (27 SHARED PARKING)
PARKING STALL SIZE		9' X 19' MIN
SITE ZONING		CPD - COMMERCIAL PLANNED DISTRICT

THE INFORMATION ON THIS SITE PLAN WAS TAKEN FROM ALTA/ ACSM SURVEY DONE BY ME COMPANIES IN JANUARY, 2004.

DATA TABLE

FLOOD ZONE: THE PROPERTY SHOWN HEREON IS LOCATED IN FLOOR ZONE 'X' ACCORDING TO F.E.M.A. MAP PANEL NO. 3904912740 C, DATED AUGUST 2, FMS.

PROJECT WILL COMPLY W/ SECTIONS:

3342.04	DUMPSITE
3342.11	LANDSCAPE
3342.12	LIGHTING
3342.23	STRIPING/ MARKING
3342.24	SIGNAGE
3342.26	WHEEL STOPS/ CURB.

NOTE: 1) SITE LIGHT STANDARD TO BE 15' TALL MAXIMUM.
2) STREET TREES @ 1 PER 40 LF
A) BRICE ROAD = 175 ÷ 40 = 4.375 OR 5 TREES.
B) SCARBOROUGH = 155 ÷ 40 = 3.875 OR 4 TREES.

LANDSCAPE SCHEDULE

MARK	COMMON NAME	SIZE
A	HONEY LOCUST	2 1/2" CALIPER
B	RED TWIG DOGWOOD	36" TALL
C	DWARF PFITZER JUNIPER	36" DIAMETER

NOTE: SOD ALL GRADED AREAS. PROVIDE BARK MULCH BED AT DWARF PFITZER JUNIPERS.

ALL PLANTED AREAS TO BE IRRIGATED.

LOCATION MAP

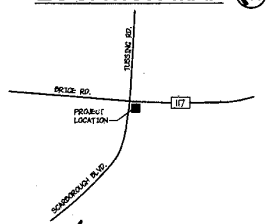

Jackson B. Reynolds III
5/13/04

VISCONSI COMPANIES LTD - DEVELOPER

SITE PLAN FOR

PROPOSED RETAIL

BRICE RD. SCARBOROUGH BLVD.
COLUMBUS, OHIO

NOVA GROUP INC.
ARCHITECTS AND ENGINEERS
6512 HAGUEWAY COURT SUITE 102
HAGUEWAY, OHIO 43123 (614) 777-3353

© 2002 NOVA GROUP, INC.

project no.	202055A
drawn by	JLM
date	5/15/02
revision	SWF 6/14/02
	SWF 6/18/02 CKP 1/29/04
	CKP 10/4/02 CKP 1/30/04
	CKP 10/9/02 JLM 3/02/04
	CKP 10/21/03 CKP 3/05/04
	EAD 12/17/03 CKP 3/09/04
	ASM 1/27/04 CKP 5/17/04

SITE PLAN 'J'

A0-1

sheet 1 of 1

UNAUTHORIZED USE PROHIBITED