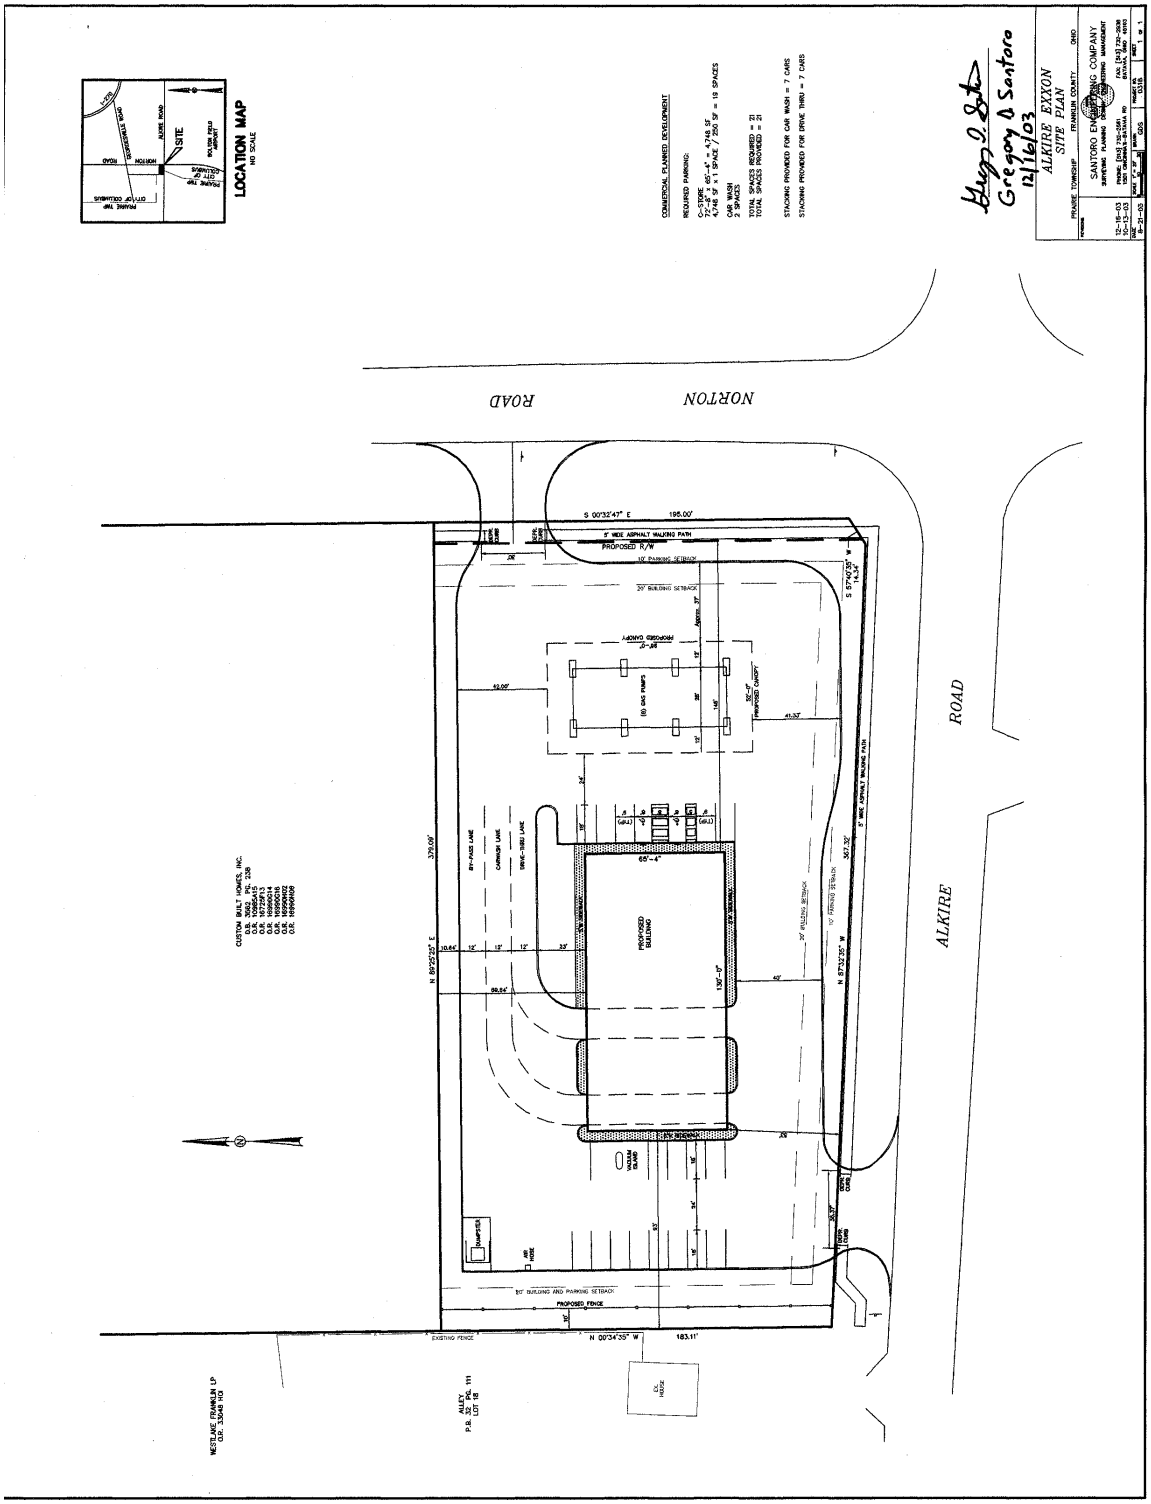
LOCATION MAP
NO SCALE
SITE
COMMERCIAL PLANNED DEVELOPMENT
REQUIRED PARKING:
CAR WASH
2 SPACES
TOTAL SPACES REQUIRED = 21
TOTAL SPACES PROVIDED = 21
STACKING PROVIDED FOR CAR WASH = 7 CARS
STACKING PROVIDED FOR DRIVE THRU = 7 CARS
Gregory A Santoro
12/16/03
ALKIRE EXXON
SITE PLAN
PRAIRIE TOWNSHIP
FRANKLIN COUNTY
OHIO
SANTORO ENGINEERING COMPANY
NORTON
ROAD
ALKIRE
ROAD
S 00°32'47" E
195.00'
5' WIDE ASPHALT WALKING PATH
PROPOSED R/W
PROPOSED CANOPY
PROPOSED BUILDING
65'-4"
130'-0"
N 89°25'25" E
379.09'
N 57°32'35" W
367.32'
S 57°40'35" W
14.34'
N 00°34'35" W
183.11'
EXISTING FENCE
PROPOSED FENCE
CUSTOM BUILT HOMES, INC.
WESTLAKE FRANKLIN LP
ALLEY
P.B. 32 PG. 111
LOT 18

OR