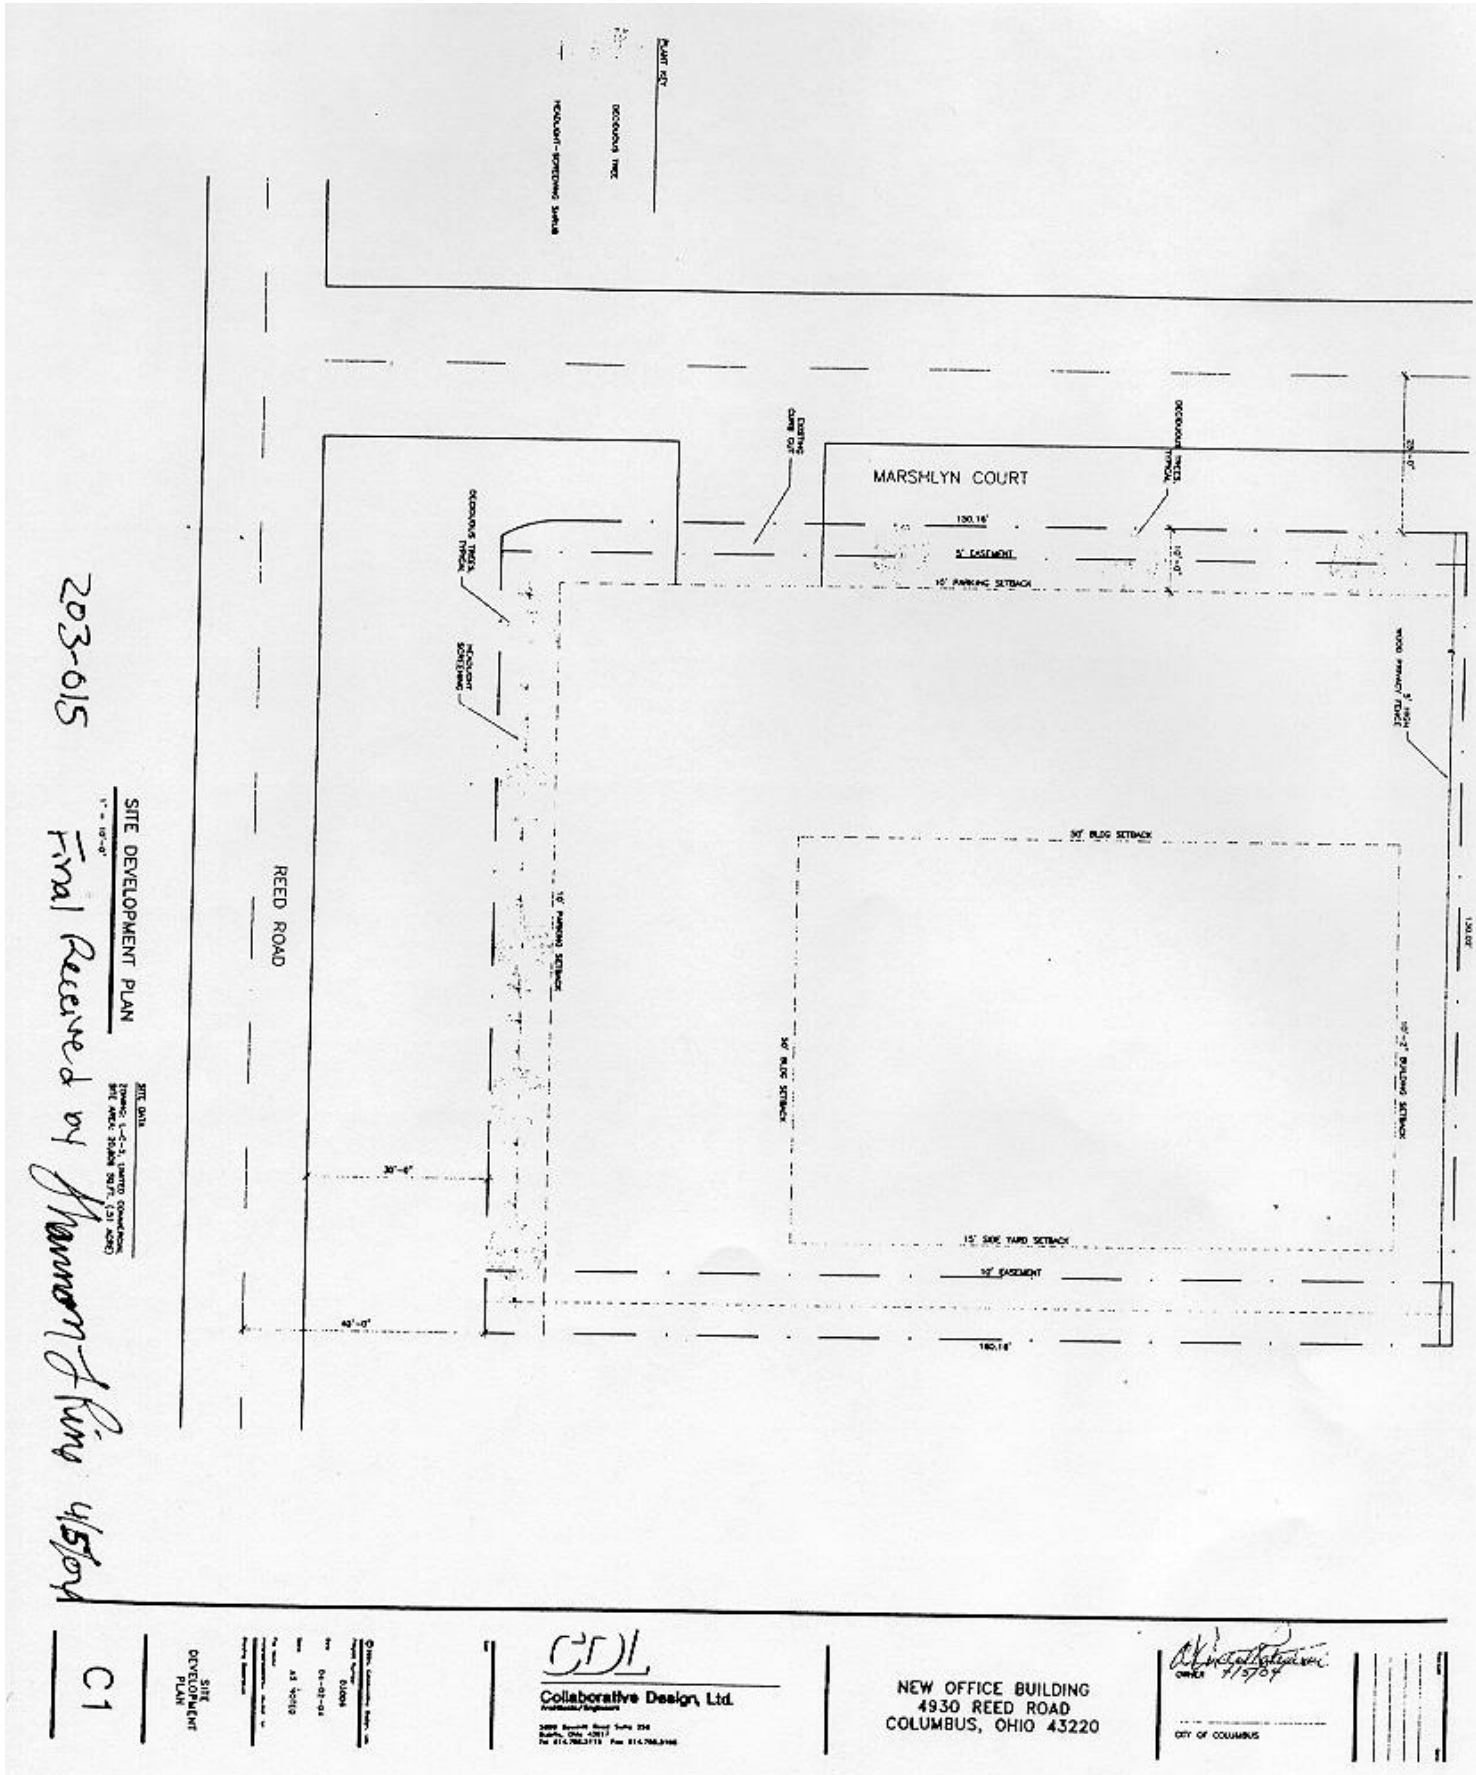

203-015

SITE DEVELOPMENT PLAN

SITE DATA

Final Received by Planning 4/5/04

C1

SITE DEVELOPMENT PLAN

Collaborative Design, Ltd.

NEW OFFICE BUILDING
4930 REED ROAD
COLUMBUS, OHIO 43220

OWNER 4/5/04

CITY OF COLUMBUS