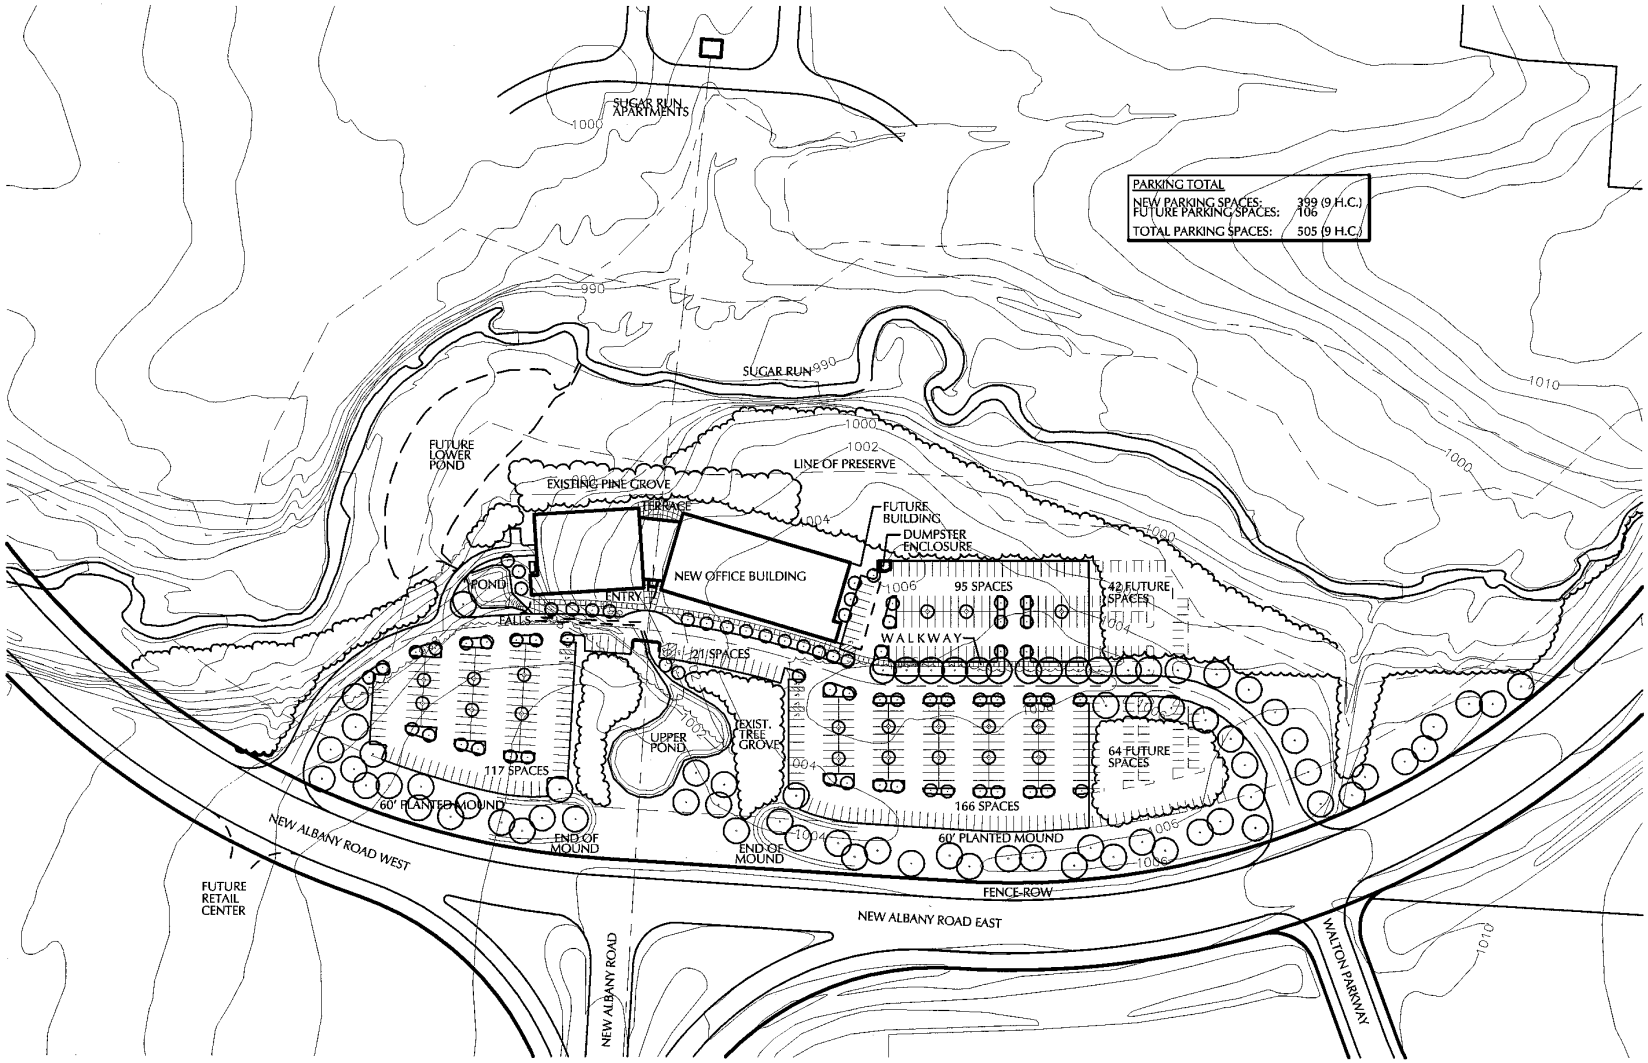

Architectural Site Plan

1" = 60'-0"

0 60 120 180 240

Corporate Headquarters

Columbus, Ohio

PROJECT NUMBER: emht-1

ACOCK ASSOCIATES ARCHITECTS

353 North Front Street
Columbus, Ohio 43215
Ph: (614) 228-1598 Fax: (614) 228-2788

Architectural Site Plan

PRELIMINARY DRAWING NOT FOR CONSTRUCTION

SCALE: AS NOTED

ISSUE DATE: 10.JUNE.04

REVISIONS

NUMBER DATE

A0.1

Z04-015
Final Copy
Don Bier Jr
4-16-04

June 16, 2004

ORD 0892-2004; Z04-015A