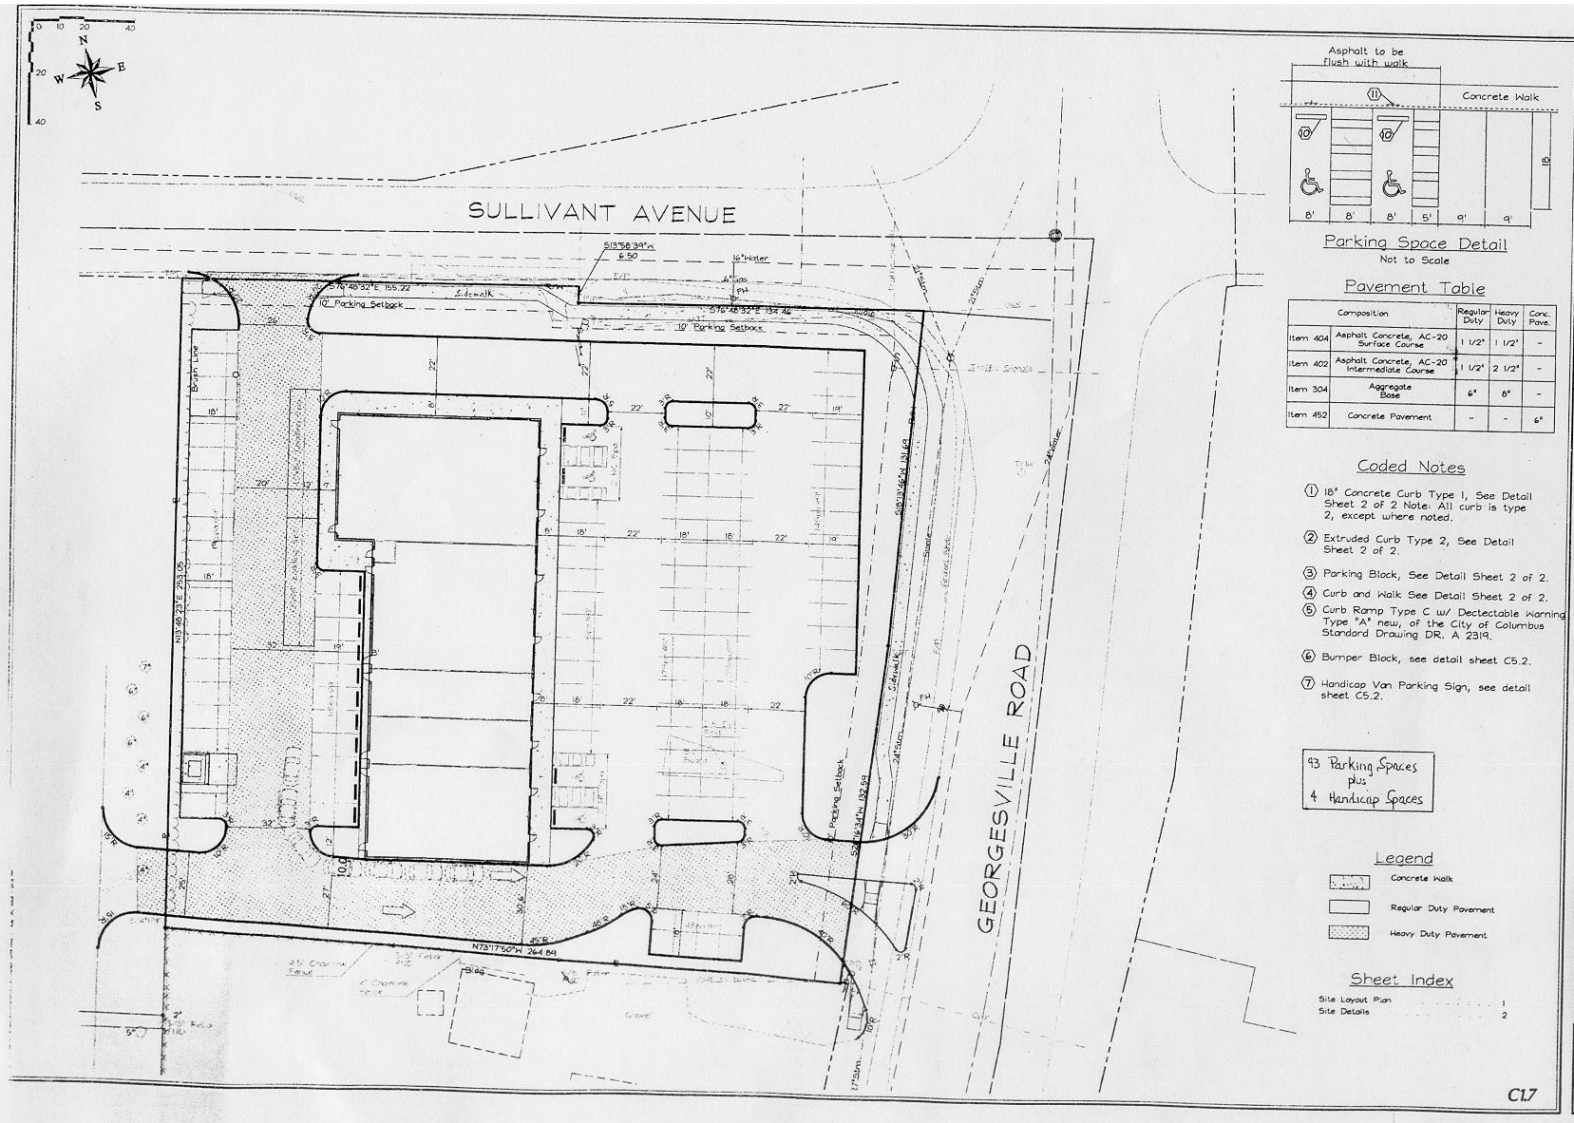

Parking Space Detail

Not to Scale

Pavement Table

	Composition	Regular Duty	Heavy Duty	Conc. Pave.
Item 404	Asphalt Concrete, AC-20 Surface Course	1 1/2"	1 1/2"	-
Item 402	Asphalt Concrete, AC-20 Intermediate Course	1 1/2"	2 1/2"	-
Item 304	Aggregate Base	6"	8"	-
Item 452	Concrete Pavement	-	-	6"

Coded Notes

1. 18" Concrete Curb Type 1, See Detail Sheet 2 of 2 Note: All curb is type 2, except where noted.
2. Extruded Curb Type 2, See Detail Sheet 2 of 2.
3. Parking Block, See Detail Sheet 2 of 2.
4. Curb and Walk See Detail Sheet 2 of 2.
5. Curb Ramp Type C w/ Dectectable Warning Type "A" new, of the City of Columbus Standard Drawing DR. A 2319.
6. Bumper Block, see detail sheet C5.2.
7. Handicap Van Parking Sign, see detail sheet C5.2.

93 Parking Spaces plus 4 Handicap Spaces

Legend

- Concrete Walk
- Regular Duty Pavement
- Heavy Duty Pavement

Sheet Index

Site Layout Plan 1
Site Details 2

SCALE: 1"=20'
PROJ. NO: 64650
FILE NAME: 6365 GPD
DRAWN BY: MHG
CHECKED BY: JEG
DATE ISSUED: 00-00-00
REVISED:

Georgesville Retail Center
***** Georgesville Road
Site Layout Plan

EDG ENVIRONMENTAL DESIGN GROUP
AN EMPLOYEE OWNED COMPANY
8800 LYRA DRIVE COLUMBUS, OHIO 43240
TEL (614) 825-4500 FAX (614) 825-1822

SHEET 1 of 2