PLANT LIST

key	qty	common name	botanical name	size	cond
SHADE TREES					
CRI LIN	5	Crimean Linden	Tilia euchlora	3" dia	b&b
GLD SHD	6	Shademaster Honeylocust	Gleditsia triacanthos inermis 'Shademaster'	3" dia	b&b
PLA ACR	3	London Planetree	Platanus x acerfolia	3" dia	b&b
QUR RUB	6	Red Oak	Quercus rubra	3" dia	b&b
NOTE: all trees must measure at least 3" diameter at 6" off ground					
ORNAMENTAL TREES					
AML LAE	6	Allegheny Serviceberry	Amelenchier laevis (clump form)	6-8'	b&b
FAG PUR	3	Columnar Purple Beech	Fagus sylvatica 'Purple Dawyki'	3" dia	b&b
EVERGREEN TREES					
PIC GLC		Black Hill's Spruce	Picea glauca 'Densata'	6-7' ht	b&b
PIC OMR	3	Serbian Spruce	Picea omirika	6-7' ht	b&b
SHRUBS					
BUX GEM	36	Green Gem Boxwood	Buxus sempervirens 'Green Gem'	24" ht	cont
JUN BRD	19	Broadmoor Juniper	Juniperus sabina 'Broadmoor'	24" ht	cont
TAX EVR	64	Everlow Yew	Taxus media 'Everlow'	24" ht	cont
EUO ALA	34	Burning Bush	Euonymus alata 'Compactus'	24" ht	cont
FOR MED	11	Greenstem Forsythia	Forsythia virdissima 'Bronxensis'	24" ht	cont
SPI GLD	18	Gold Flame Spirea	Spirea bumalda 'Gold Flame'	24" ht	cont
VIB CAR	14	Koreanspice Viburnum	Viburnum carlesii 'Compactum'	24" ht	b&b
GRASSES, PERENNIALS & GROUNDCOVERS					
DAY LLY	30	Hemerocallis "Happy Returns"	"Happy Returns" Daylily	1 gal	cont
PEN LTL	26	Pennisetum alopecuroides	Little Bunny Fountain Grass	1 gal	cont
VIN MIN	400	Variegated Myrtle	Vinca minor 'Ralph Shugert'	50/flat	cont

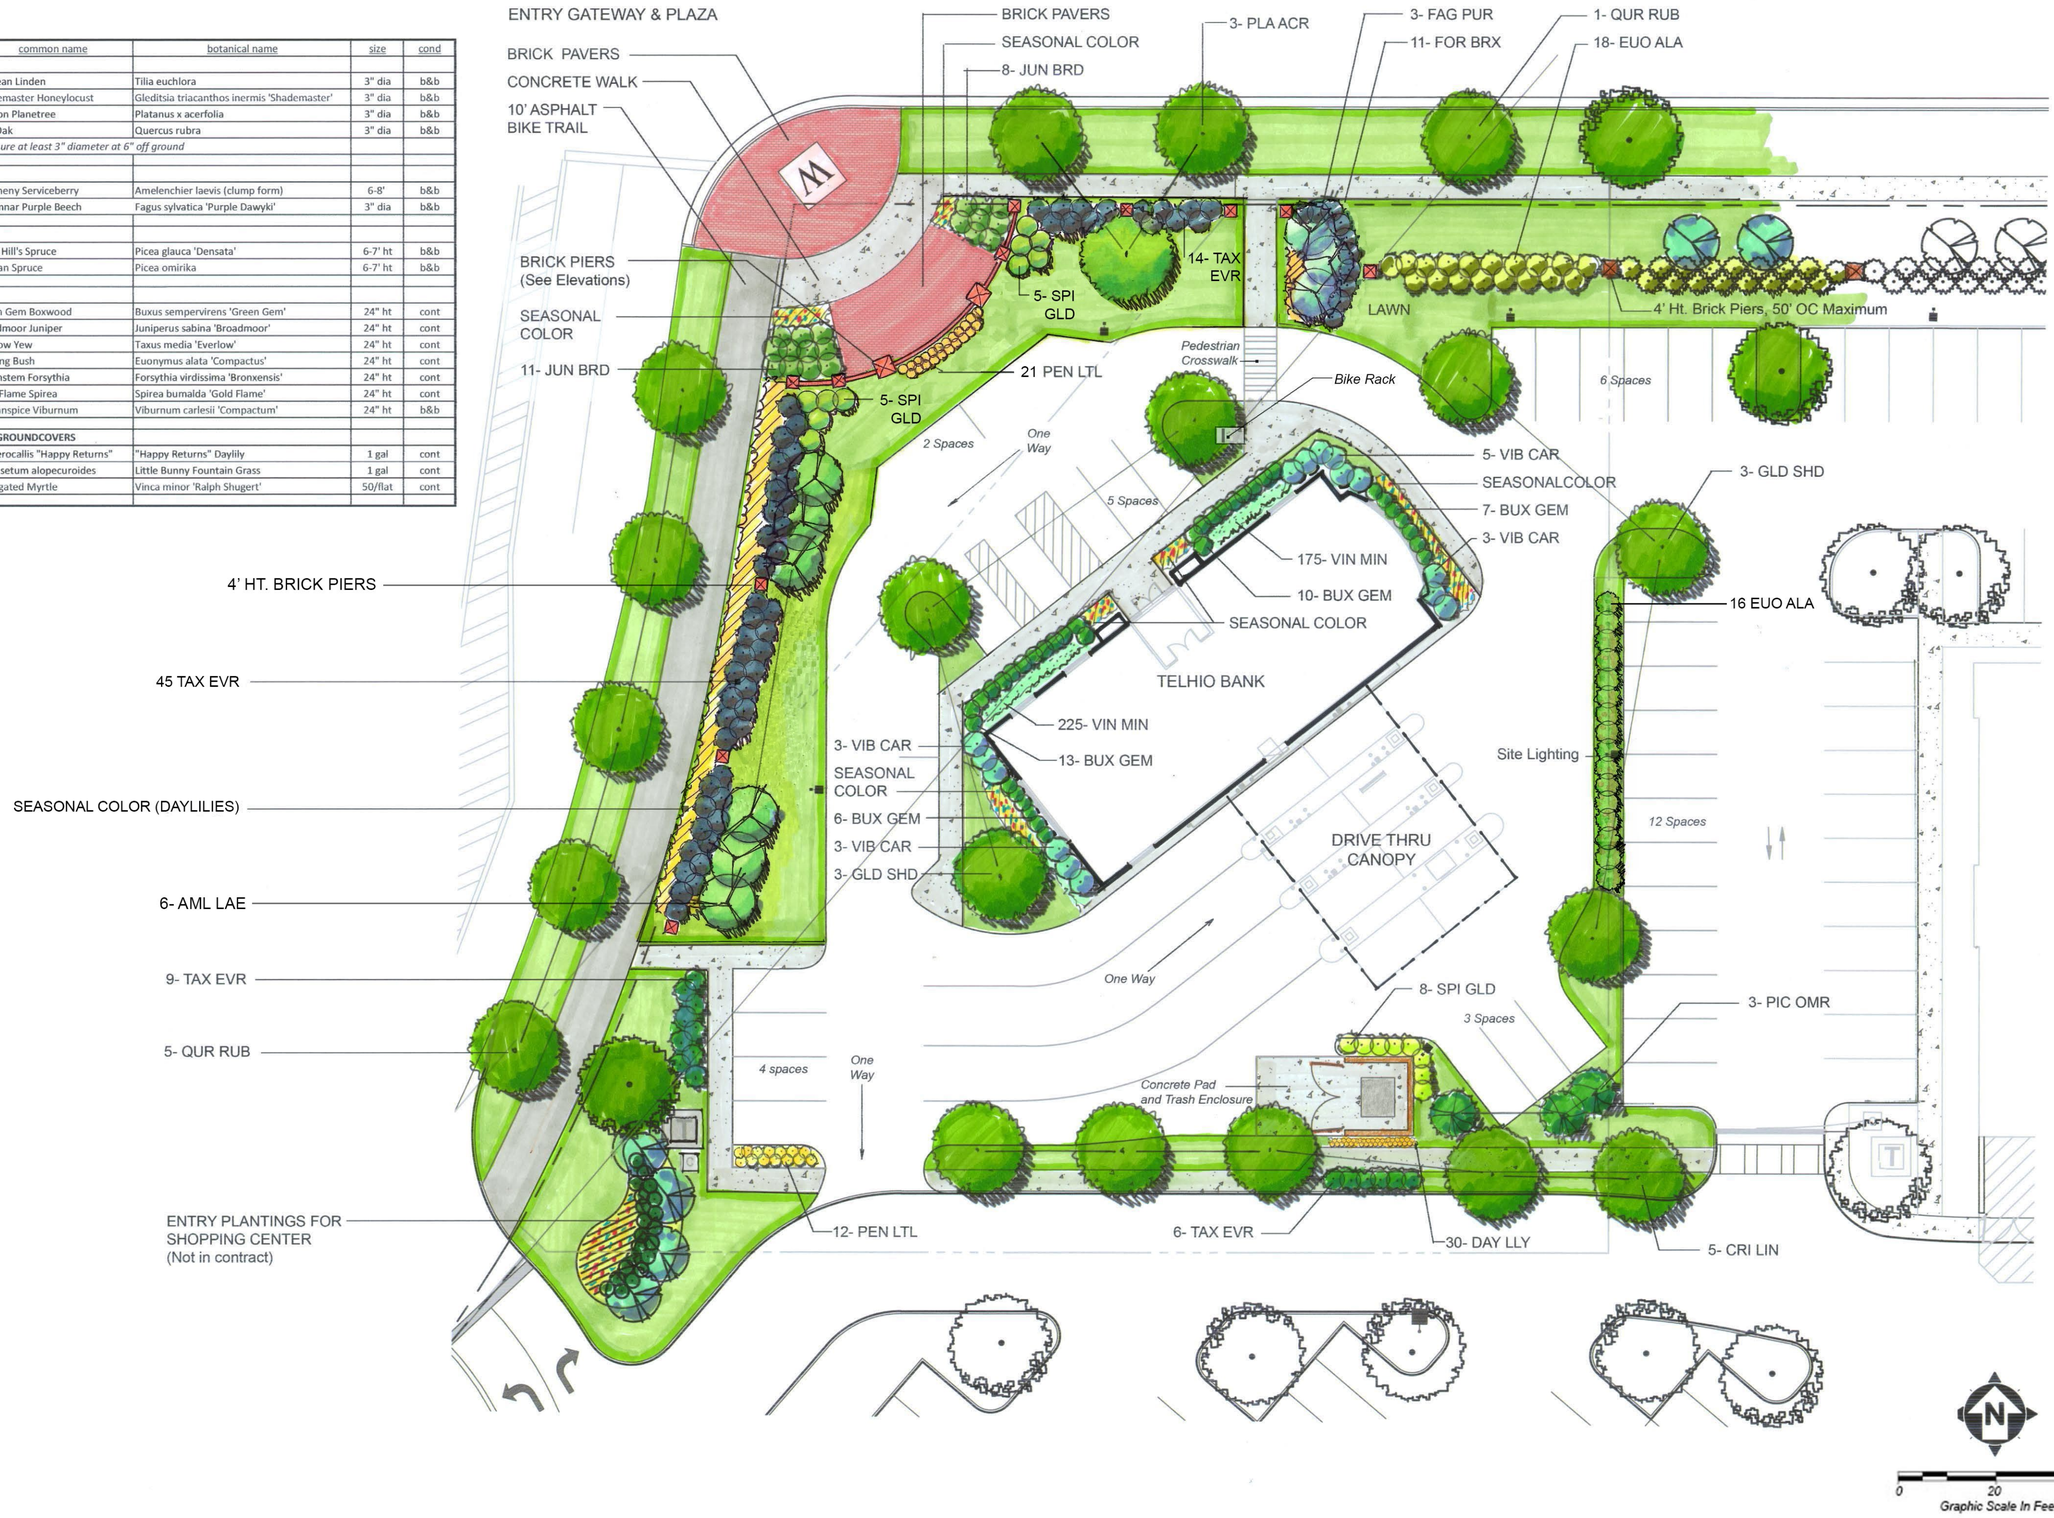

ALTERNATE 'A'

3.18.2015

CT Consultants
engineers | architects | planners
Northwoods I Building - 7965 N. High Street - Suite 340, Columbus, Ohio 43235
Phone: 614.885.7700 - Fax: 614.885.7701 - www.ctconsultants.com

PROJECT NO: 14610
SCALE: 1"=30'
DATE: 1/22/15
DESIGN: GS
DRAWN: MS
CHECK: GS

TELHIO WESTAR NEIGHBORHOOD RETAIL CENTER

LUSK ARCHITECTURE

LANDSCAPE PLAN

SHEET NO.

H:\2014\14610\DWG\PLAN\SITE-LNDSCP.DWG — 1/23/2015 1:38:08 PM — SIMPSON