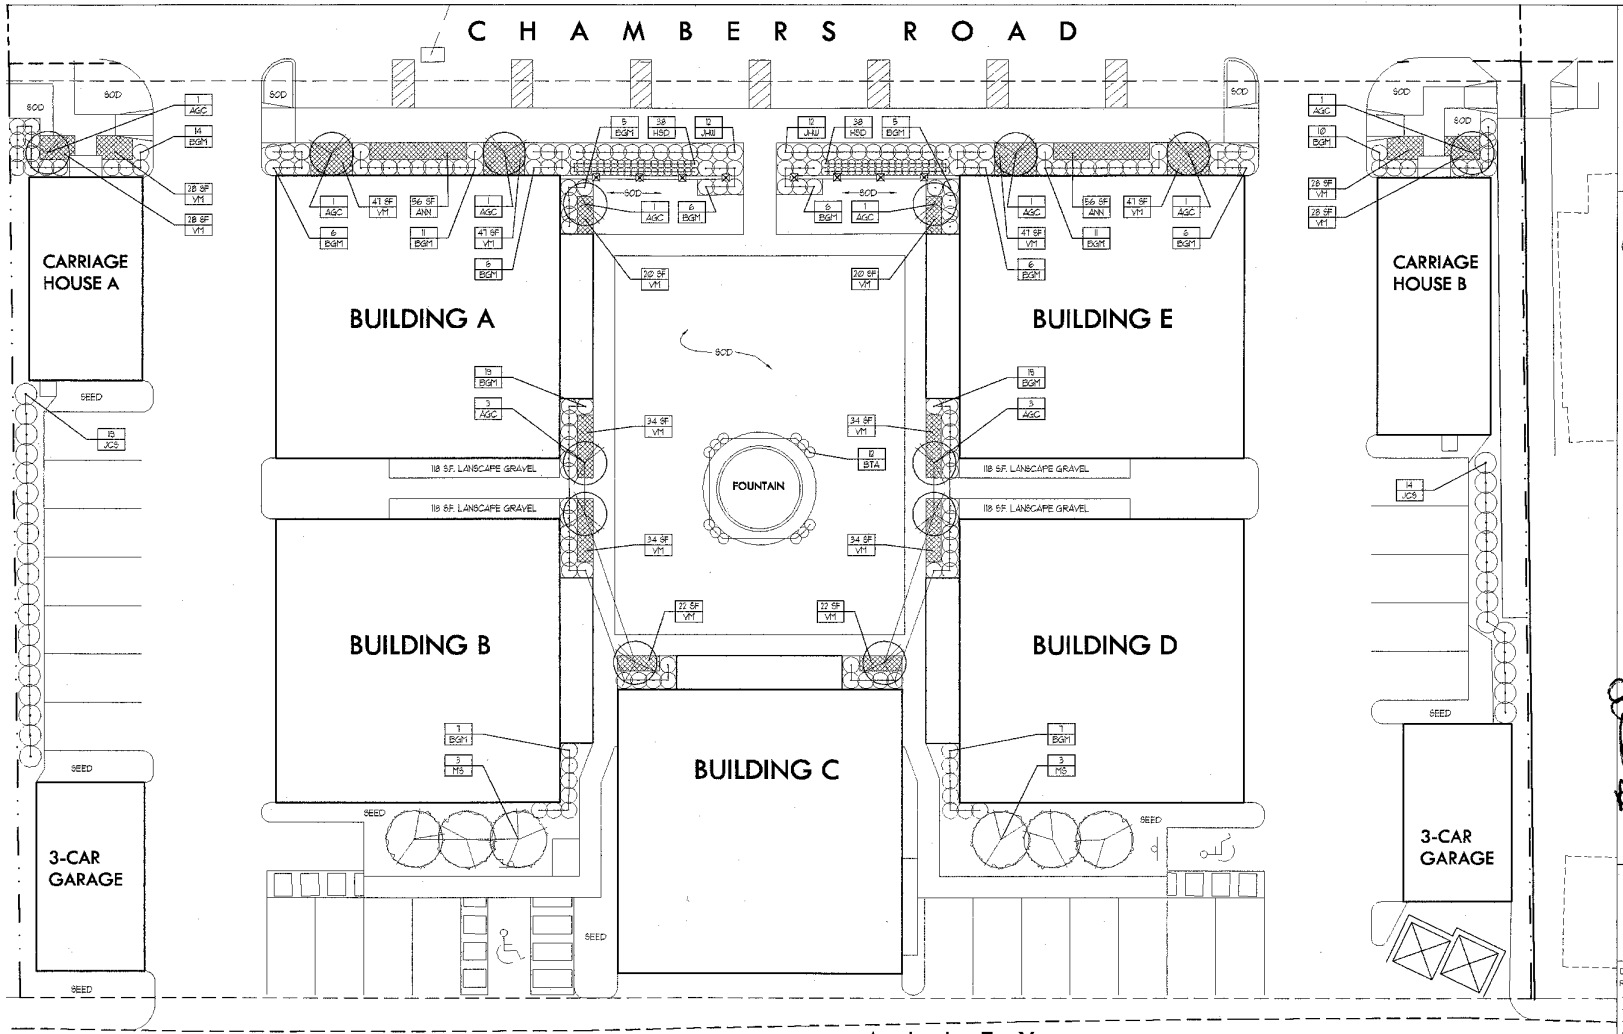

PLANT LIST

QTY	DISCRIPTION	SIZE & NOTES
14	MALUS 'SENTINEL' SENTINEL CRABAPPLE	2" CAL. B&B
6	AMELANCIAIER X GRADIFLORA 'CUMULUS' CUMULUS SERVICEBERRY	2.5" TREEFORM B&B

SHRUBS

SYMBOL	QTY	DISCRIPTION	SIZE & NOTES
JCS	23	JUNIPERUS CHINENSIS 'SPARTAN' UPRIGHT SPARTAN JUNIPER	4'-5' B&B
BGM	74	BUXUS X 'GREEN MOUNTAIN' GREEN MOUNTAIN BOXWOOD	18"-24" B&B MATCH FORM
JHW	24	JUNIPERUS HORIZONTALIS 'WILTONI' BLUE RUG JUNIPER	3 GAL CONT.
BTA	12	BERBERIS THUNBERGI VAR. ATROPURPURTA 'NANA" CRIMSON PIGMY BARBERRY	3 GAL CONT. MATCH FORM

PERENNIAL/ GROUNDCOVERS

SYMBOL	QTY	DISCRIPTION	SIZE & NOTES
VM	250	VINCA MINOR MYRTLE PEAT POTS	8" SPACING
HSD	76	HEMEROCALLIS 'STELLA D' ORO' REBLOOMING DAYLILY	18" O.C 1 GAL CONT.
ANN	112 SF	ANNUALLS (OWNER TO CHOOSE)	3 GAL CONT.
SOD	496 S.Y.	VERIFY SPECIES W/ OWNER	
SEED	250 SY	VERIFY SPECIES W/ OWNER	

V Design

Final Copy
Don Bier
4/22/04

DRAYTON COURT APARTMENTS

Jeffrey X Brown
April 22, 2004

SHEET TITLE
SITE PLANTING PLAN

DATE FEBRUARY 9, 2004
REVISIONS:

V Design
1448 WESTWOOD AVE. COLUMBUS, OH 43212
614-554-2297 PH 614-487-1406 FAX

SHEET NO.
L-1

ORD0635-2004; Z03-128)