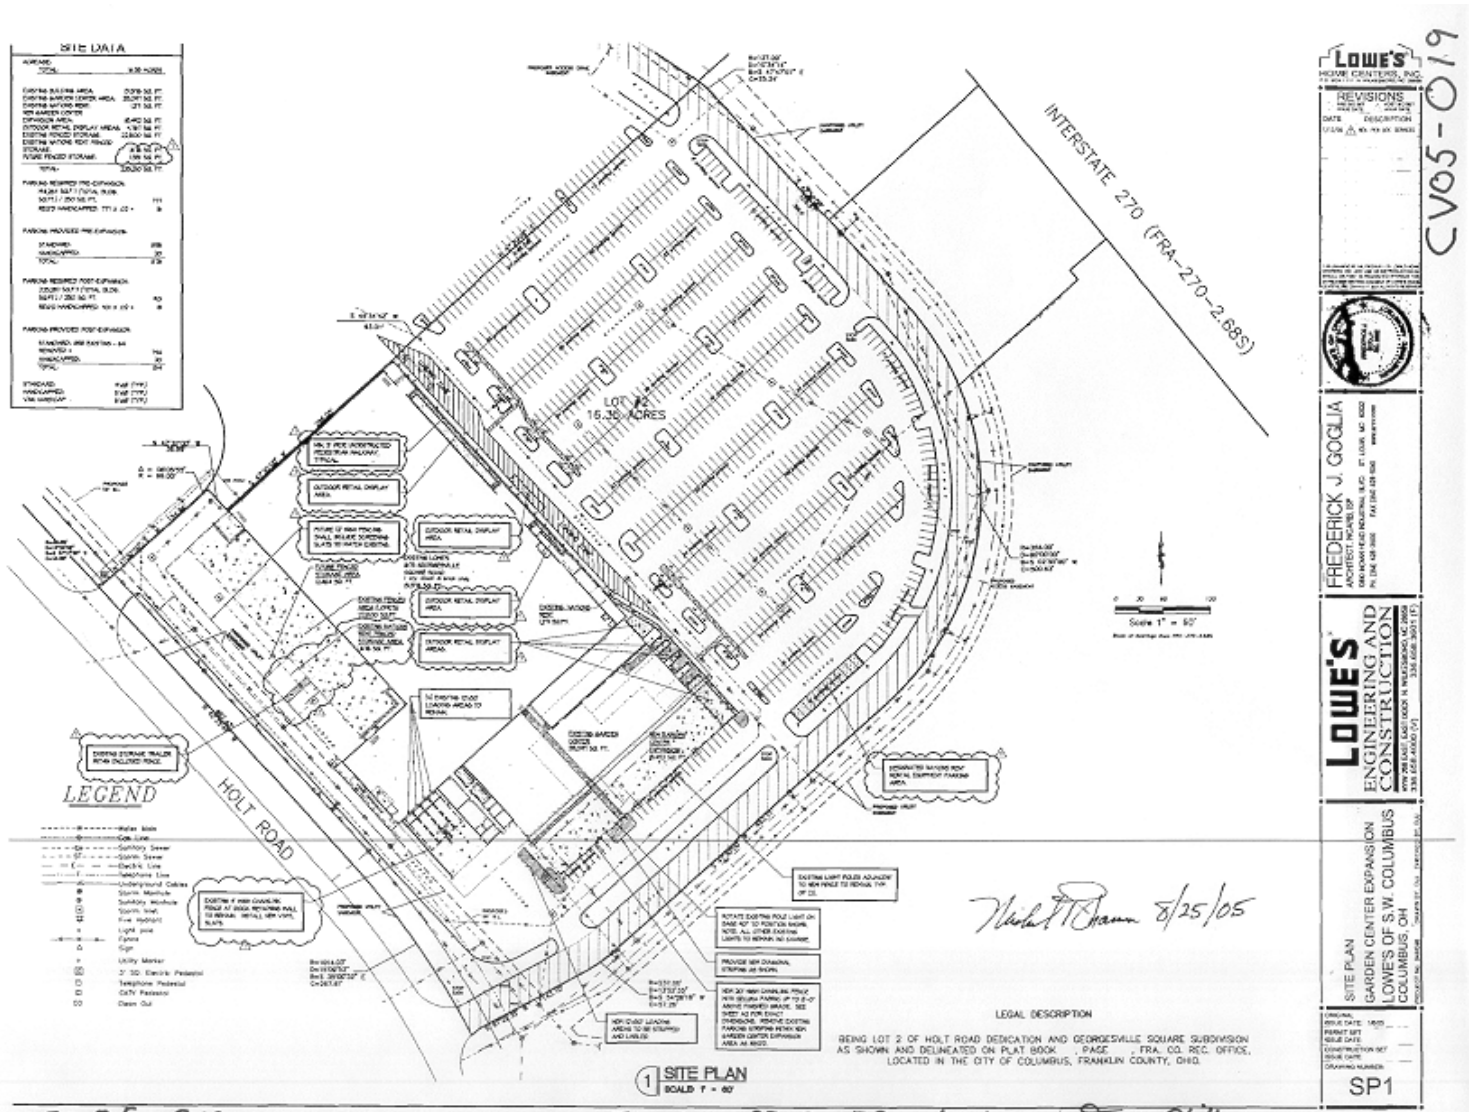

CV05-019

LOWE'S HOME CENTERS, INC.

REVISIONS

DATE DESCRIPTION

FREDERICK J. GOGLIA
ARCHITECT, PE/AE/LEED AP

LOWE'S ENGINEERING AND CONSTRUCTION

SITE PLAN
GARDEN CENTER EXPANSION
LOWE'S OF S.W. COLUMBUS
COLUMBUS, OH

ORIGINAL
ISSUE DATE: 08/25
PERMIT SET
ISSUE DATE
CONSTRUCTION SET
ISSUE DATE
DRAWING NUMBER:
SP1

CV05-019

FINAL RECEIVED 8/25/05