Z03-028

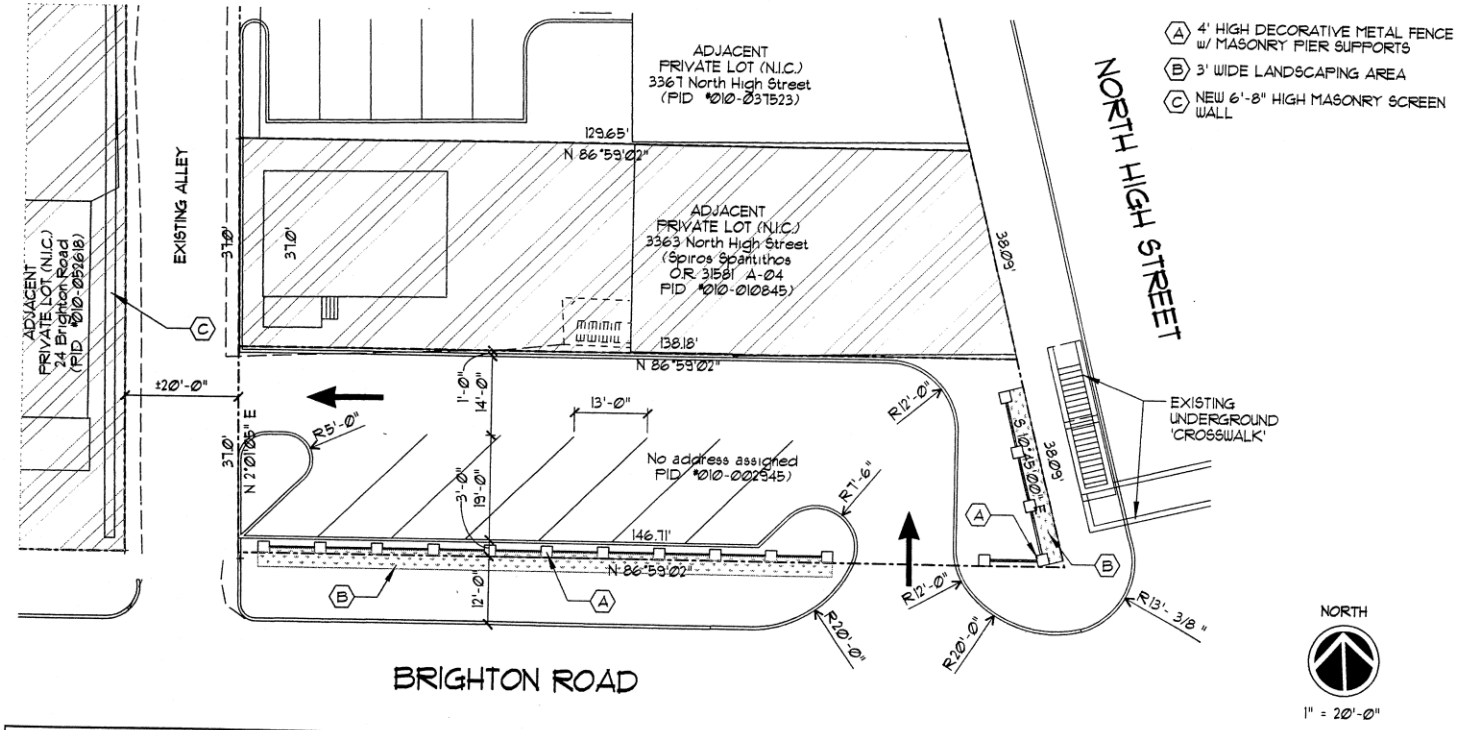

FORD & ASSOCIATES
ARCHITECTS

REMOTE PARKING AREA
BRIGHTON ROAD & NORTH HIGH STREET
AUGUST 22, 2003

DAVID J. GLIMCHER
COMPANY

Jackson B. Reynolds III
7/10/03