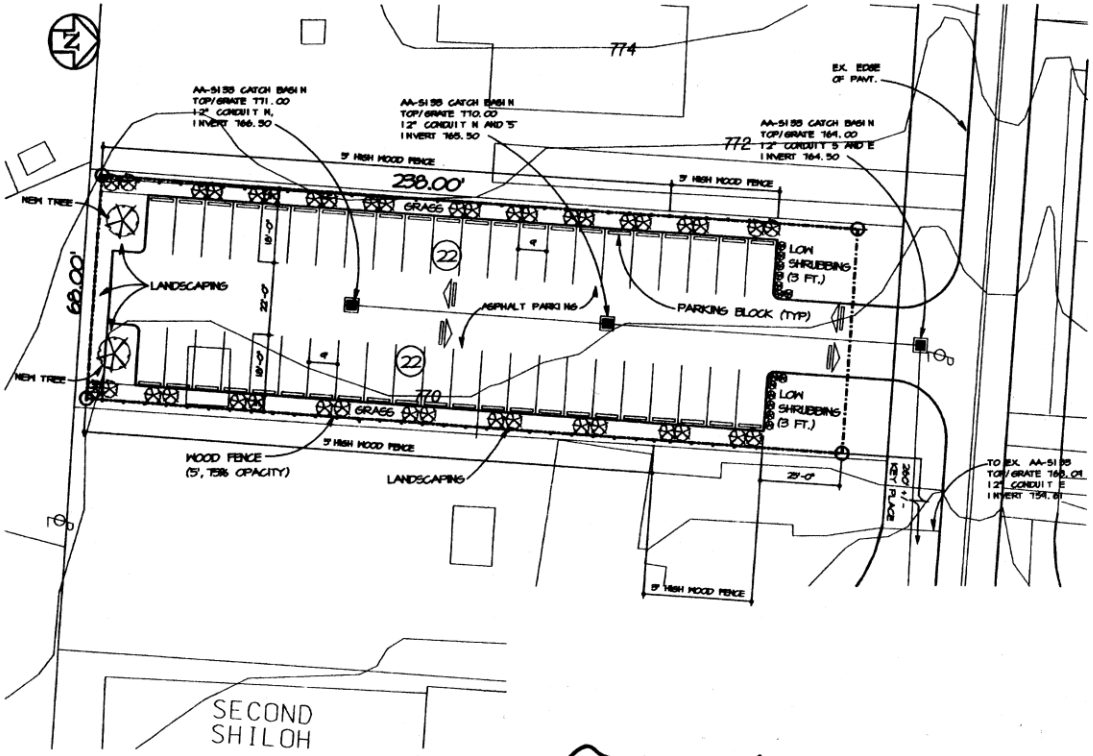

Franklin E. Eck, Attorney for Applicant — Date 7/22/03

0 5 10 20 35 55

This site plan depicts the proposed development of the site with a parking lot for use by the Second Shiloh Baptist Church, and successors in name, located at 1286 Faber Avenue and located on parcel 010-114692. The site plan may be slightly adjusted to reflect engineering, topographical or other site data developed at the time of completion of engineering plans and development. Any slight adjustment to the plan shall be reviewed and may be approved by the Director of the Department of Development or his designee upon submission of the appropriate data regarding the proposed adjustment. Faber Avenue does not have curbs and has open ditches for storm drainage. To comply with applicable City of Columbus sidewalk requirements and to provide a paved path for church patrons, it may be necessary to locate the sidewalk on the property in the 25 foot setback, and thereby pave a portion of the 25 foot setback and/or provide a paved walk across the east buffer strip.

PROJECT TITLE:
SECOND SHILOH BAPTIST CHURCH
PARKING IMPROVEMENTS
1273 FABER AVENUE
COLUMBUS, OH.
September 22, 2003

DIVISION USE ONLY
TAX DISTRICT/PARCEL/010-114692

DESIGN
DRAFTER
INSPECTOR
AGREEMENT | COMPLETED

CITY OF COLUMBUS, OHIO
DEPARTMENT OF PUBLIC UTILITIES & AVIATION
DIVISION OF SEWERAGE AND DRAINAGE
DIVISION USE ONLY

SCALE: 1"=20'
SHEET
CONTRACT DRAWING NO.
RECORD PLAN NO.