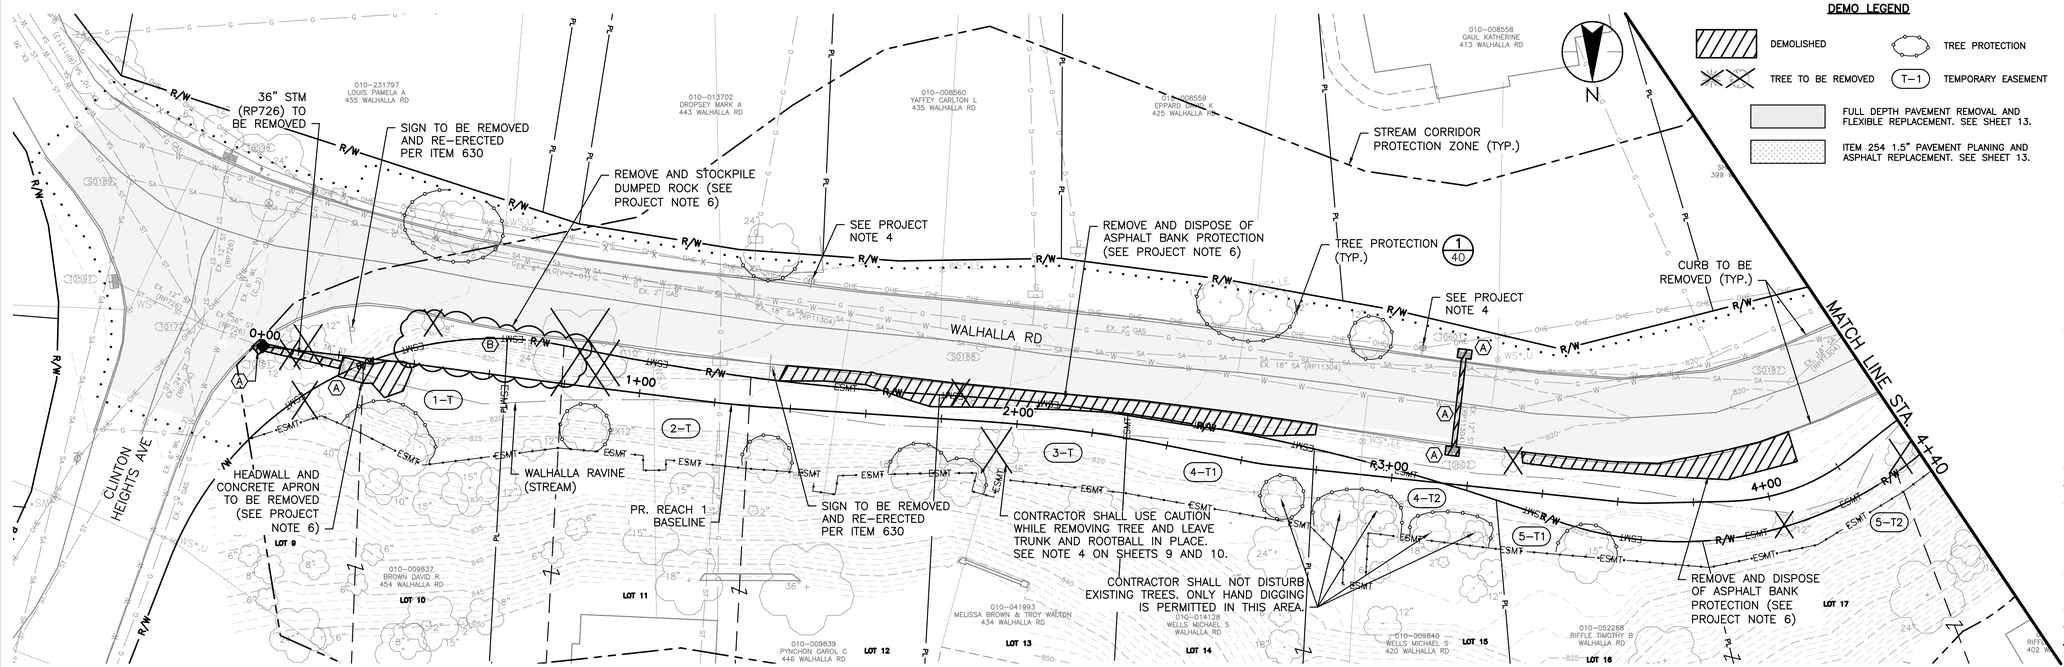

PLAN – WALHALLA ROAD REACH 1

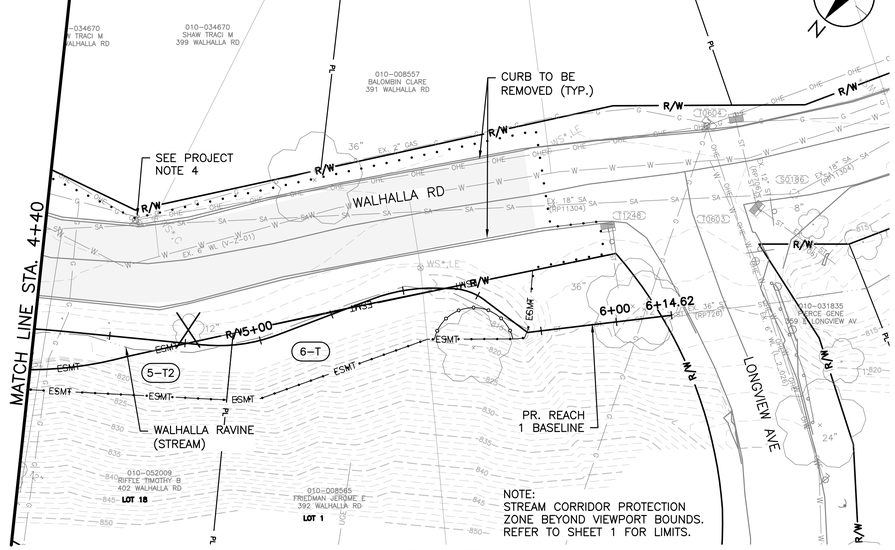

PLAN – WALHALLA ROAD REACH 1

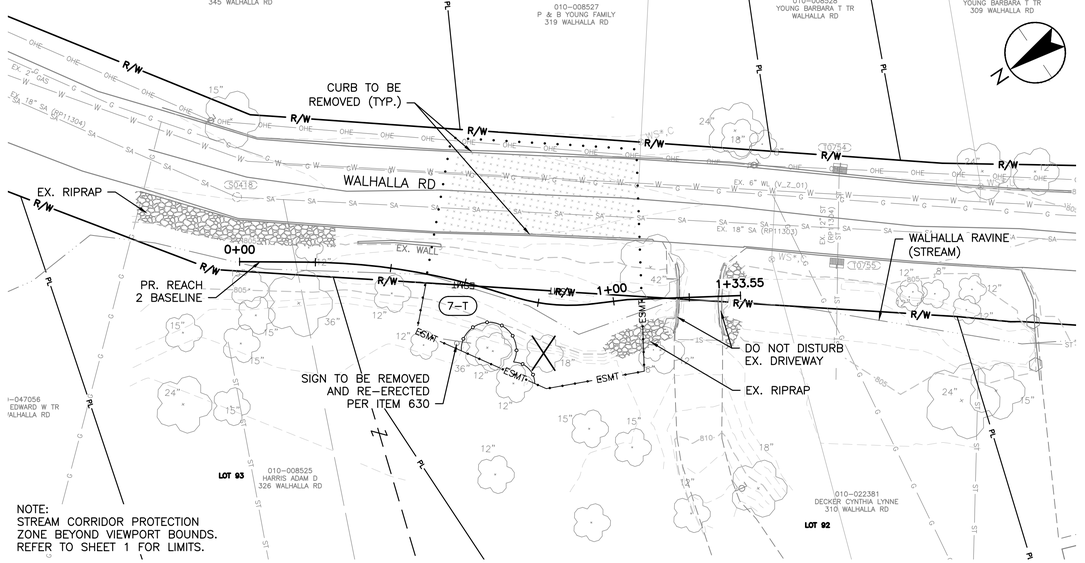

PLAN – WALHALLA ROAD REACH 2

DEMO LEGEND

- DEMOLISHED
- TREE TO BE REMOVED
- TREE PROTECTION
- T-1 TEMPORARY EASEMENT
- FULL DEPTH PAVEMENT REMOVAL AND FLEXIBLE REPLACEMENT. SEE SHEET 13.
- ITEM 254 1.5" PAVEMENT PLANING AND ASPHALT REPLACEMENT. SEE SHEET 13.

PROJECT LEGEND

- BENCH MARK
- PROPOSED STORM SEWER
- EXISTING STORM SEWER
- EXISTING SANITARY SEWER
- EXISTING SANITARY LATERAL
- EXISTING WATER LINE
- PROPOSED WATER LINE
- PROPOSED WATER SERVICE TAP
- EXISTING WATER SERVICE TAP. WS MATERIAL INDICATED AS FOLLOWS: C=COPPER, LE=LEAD, G=GALVANIZED, P=PLASTIC, U=UNKNOWN
- EXISTING WATER SERVICE TAP LOCATED PER CITY GIS DATA. WS MATERIAL INDICATED AS FOLLOWS: C=COPPER, LE=LEAD, G=GALVANIZED, P=PLASTIC, U=UNKNOWN
- EXISTING GAS LINE
- EXISTING FENCE
- EXISTING OVERHEAD ELECTRIC
- EXISTING UNDERGROUND ELECTRIC
- PROPOSED UNDERGROUND ELECTRIC
- EXISTING TELEPHONE
- EXISTING POWER/TELEPHONE POLE
- EXISTING GUY WIRE
- EXISTING LIGHT POLE
- EXISTING WATER METER
- EXISTING STREET SIGN
- EXISTING TREE
- EXISTING PROPERTY LINE
- EXISTING R/W LINE
- EXISTING LOT LINE
- PROPOSED TEMPORARY EASEMENT
- EXISTING MAJOR CONTOUR
- EXISTING MINOR CONTOUR
- PROPOSED MAJOR CONTOUR
- PROPOSED MINOR CONTOUR
- PROPOSED IMBRICATED STONE TOE
- STREAM CORRIDOR PROTECTION ZONE
- LIMITS OF DISTURBANCE
- PROPOSED LOG RIFFLE
- PROPOSED ROCK TOE WITH LIVE BRUSH LAYERING
- PROPOSED STATIC RIFFLE
- PROPOSED MINI VANE
- PROPOSED MINI VANE HOOK
- PROPOSED RETAINING WALL
- PROPOSED GUARD RAIL

PROJECT NOTES:

1. WATER SERVICE LOCATIONS ARE SHOWN EITHER BY FIELD LOCATION OR TAP RECORD. ANY WATER SERVICE (WS) DAMAGED DURING CONSTRUCTION SHALL BE REPAIRED PER ITEM 808. FULL SERVICE LINE TRANSFER PER ITEM 805 IS REQUIRED, THIS WORK INCLUDES THE ABANDONMENT OF THE ORIGINAL TAP; NO ADDITIONAL PAYMENT SHALL BE MADE.
2. EXISTING BURIED TELEPHONE FOUND TO BE IN CONFLICT WITH THE PROPOSED IMPROVEMENTS SHALL BE RELOCATED BY AT&T.
3. EXISTING GAS LINE FOUND TO BE IN CONFLICT WITH THE PROPOSED IMPROVEMENTS SHALL BE RELOCATED BY COLUMBIA GAS. NO PORTION OF THE GAS SERVICE SHALL BE EXPOSED ABOVE FINAL GRADE.
4. CONTRACTOR SHALL TAKE CAUTION OF UTILITY POLE. IF NECESSARY, SUPPORT UTILITY POLE DURING CONSTRUCTION. COST TO SUPPORT POLE SHALL BE INCLUDED IN THE UNITY PRICE FOR BID ITEM 203; NO ADDITIONAL PAYMENT SHALL BE MADE.
5. CONTRACTOR SHALL PROTECT ALL STOCKPILES CONSISTING OF SOIL, AGGREGATE, OR OTHER ERODABLE MATERIAL BY PLACING SILT FENCE OR EQUIVALENT AROUND ITS PERIMETER.
6. CONTRACTOR MAY USE DEMOLISHED CONCRETE AND/OR REMOVED DUMPED ROCK FREE OF REINFORCEMENT AS GENERAL FILL.
7. ANY EXISTING STORM INLETS IMPACTED BY THE NEW CONSTRUCTION ACTIVITY WILL NEED THE APPROPRIATE INLET PROTECTION FOR SEDIMENT CONTROL.
8. SEE SHEET 13 FOR ROADWAY AND CURB PLANS.

(A) EXISTING STORM SEWER OR STRUCTURE TO BE REMOVED AND DISPOSED OF PER ITEM 202.

(B) EXISTING STORM SEWER OR STRUCTURE SHALL BE CONNECTED TO PROPOSED STRUCTURE OR SEWER. CONTRACTOR SHALL ENSURE A WATERTIGHT CONNECTION. COST TO BE INCLUDED WITH ITEM 901.

0 10' 20'
1"=20'

EASEMENT REFERENCE			
CITY NO.	COUNTY RECORDER VOL.	COUNTY RECORDER PAGE	GRANTOR

REVISIONS		
NO.	DESCRIPTION	APPROVAL/DATE

PREPARED BY:

Stantec
1500 Lake Shore Drive, Suite 100
Columbus, Ohio 43204

SHEET TITLE:

DEMOLITION PLAN REACH 1 & 2

PROJECT TITLE:

WALHALLA RAVINE RESTORATION
CAPITAL IMPROVEMENTS PROJECT
650870-110167

DIVISION USE ONLY	OWNER			
	CONTRACTOR			
	INSPECTOR			
	AGREEMENT		COMPLETED	
	RPD	CKD	CLD	CON. DR.

CITY OF COLUMBUS
DEPARTMENT OF PUBLIC UTILITIES
DIVISION OF SEWERAGE AND DRAINAGE
DIVISION USE ONLY

SCALE:	SHEET:
1"=20'	8 OF 40
CONTRACT DRAWING NO. CC-19703	RECORD PLAN NO.

u:\173409197\civil_design\analysis\walhalla_restoration\dwgs\sheet_files\09197c_001_demo.dwg