CITY OF COLUMBUS, OHIO
COLUMBUS WATER AND POWER
WATER RECLAMATION
CAPITAL IMPROVEMENT PROJECT NO: 650497-100002
SANITARY SEWERS FOR
UPPER SCIOTO WEST SUBTRUNK - WEST OF COSGRAY ROAD
JAMESON ESTATES

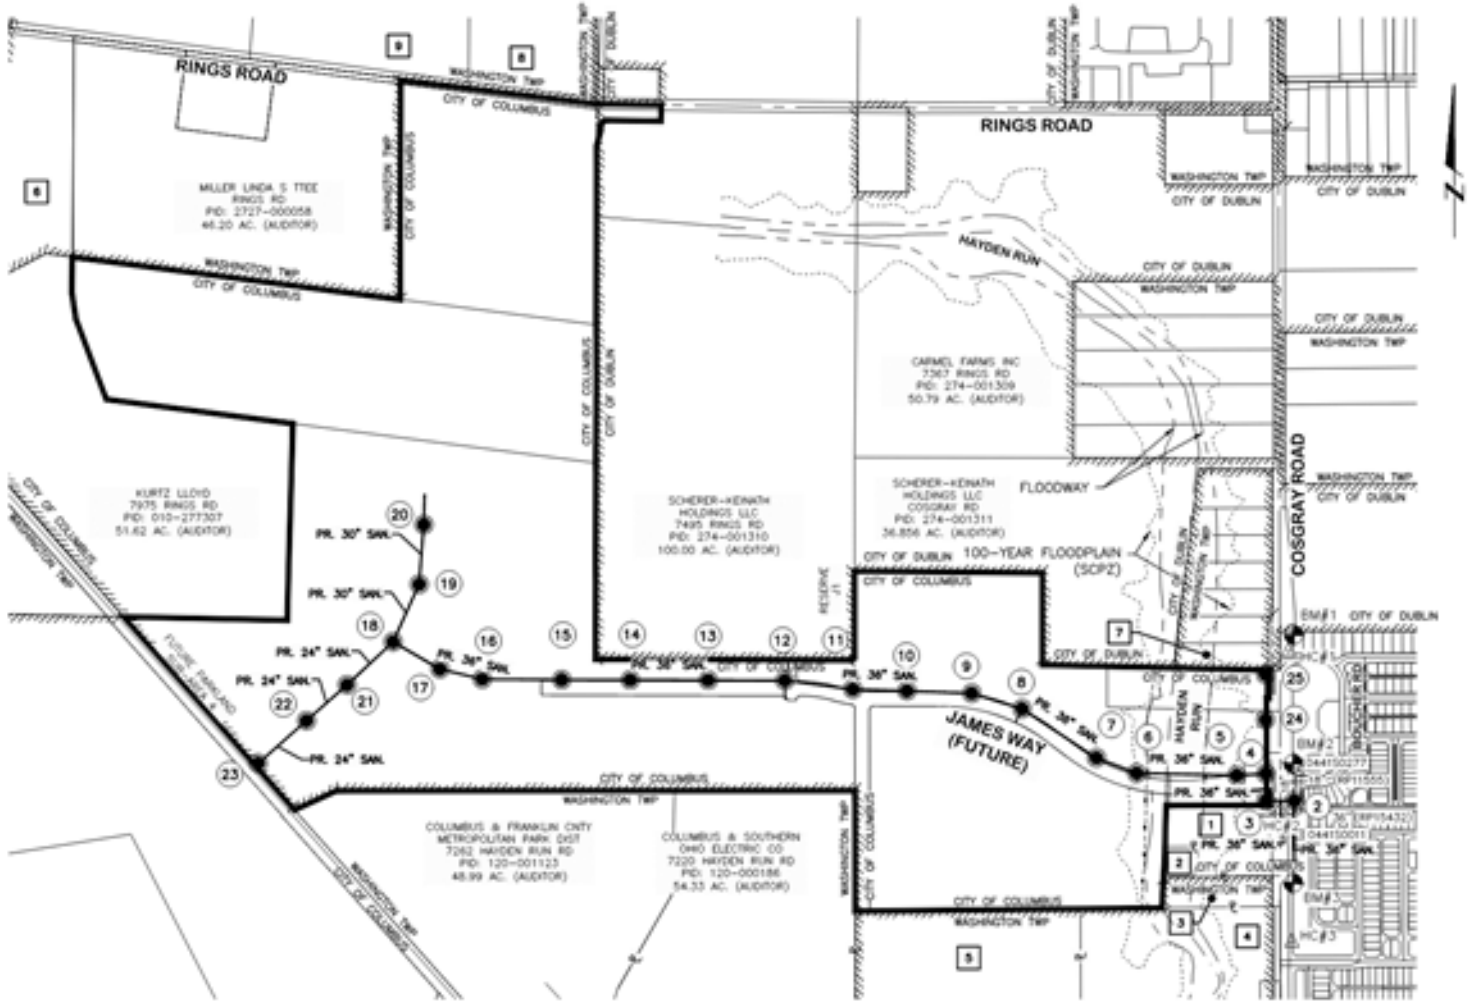

Project Area Map