FINAL PLAT
SUSSEX PLACE
SECTION 4, PHASE 1

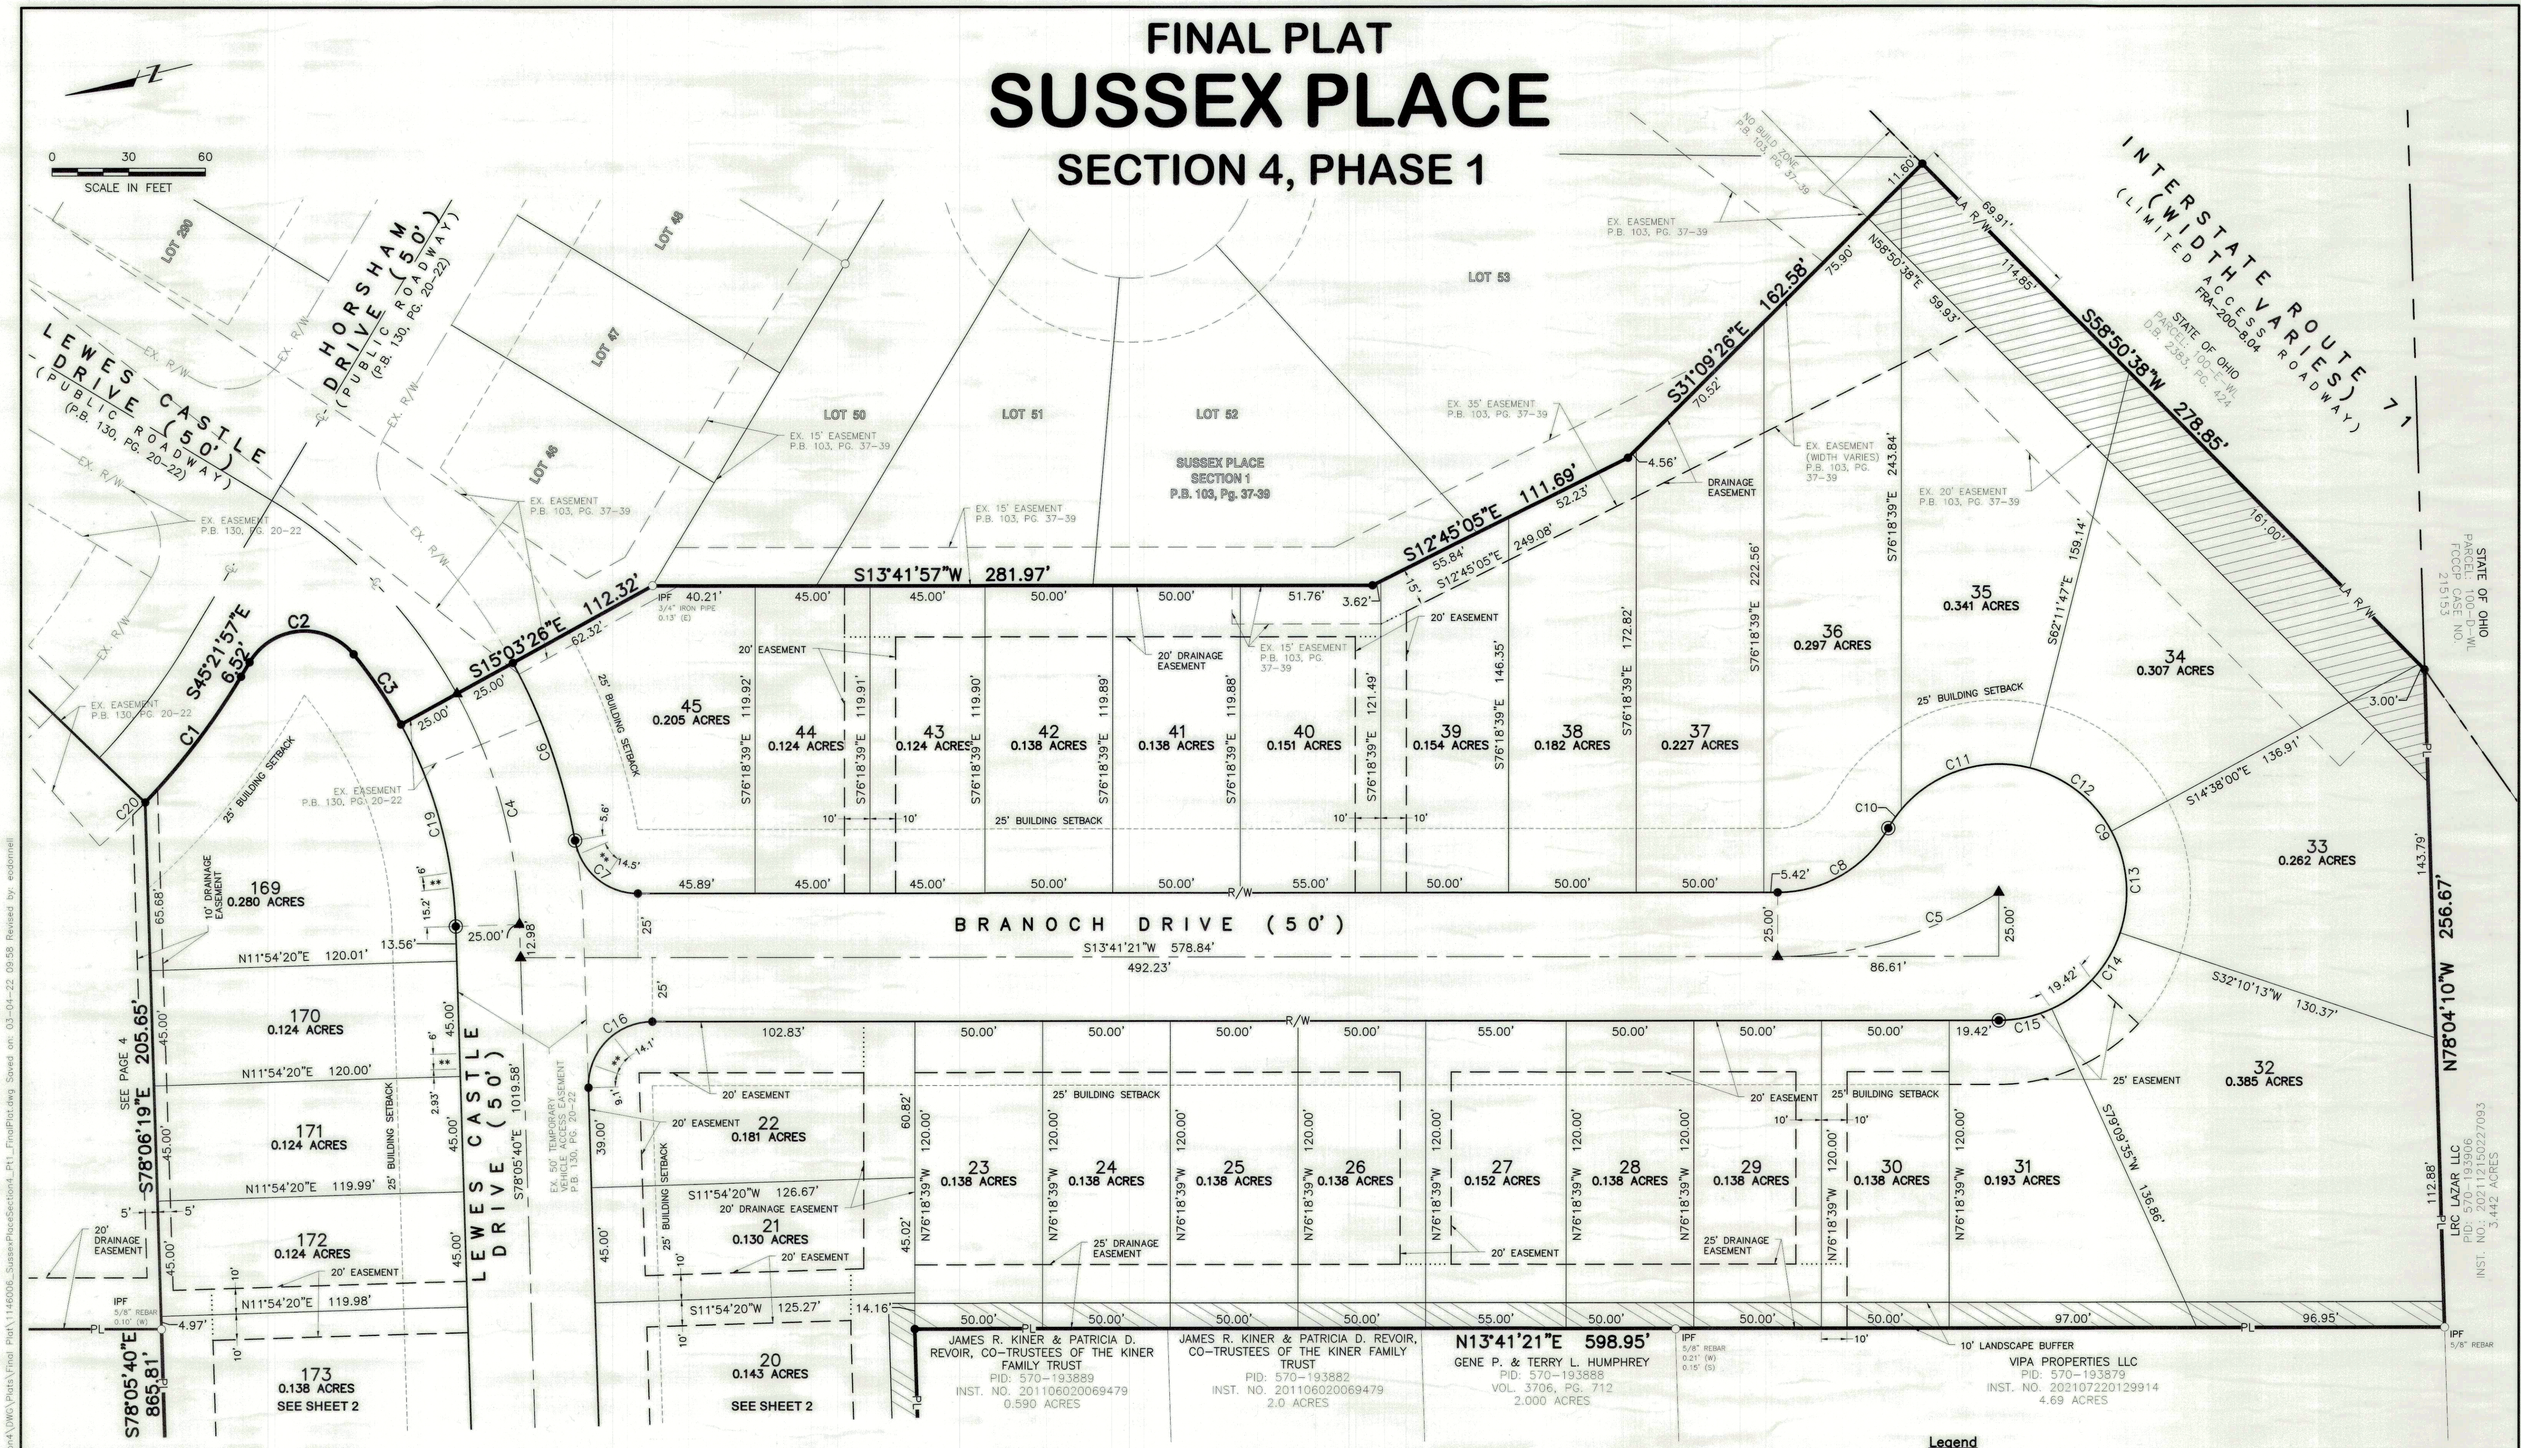

Legend

℄	Centerline
R/W	Right-of-Way
○	Iron Pin Found (IPF)
●	Iron Pin Set
△	Mag Nail Found
▲	Mag Nail Set
◉	Permanent Marker Set
100	Lot Number
**	See NOTE "H"
	Landscape Buffer
	No-Build Zone

NOTE: SEE CURVE TABLE, SHEET 4.

E. P. FERRIS AND ASSOCIATES INC
Consulting Civil Engineers and Surveyors
880 KING AVENUE
COLUMBUS, OHIO 43212
(614) 299-2999
(614) 299-2992 (FAX)
www.EPFERRIS.com

DRWN BY EKO CHK BY MJA DATE 03/04/2022

PROJECT 1146.006

Drawing: W:\1146006_SussexPlaceSection4\DWG\Plats\Final Plat\1146006_SussexPlaceSection4_P1_FinalPlat.dwg Saved on: 03-04-22 09:58 Revised by: eodonnell