FINAL PLAT
SUSSEX PLACE
SECTION 4, PHASE 2

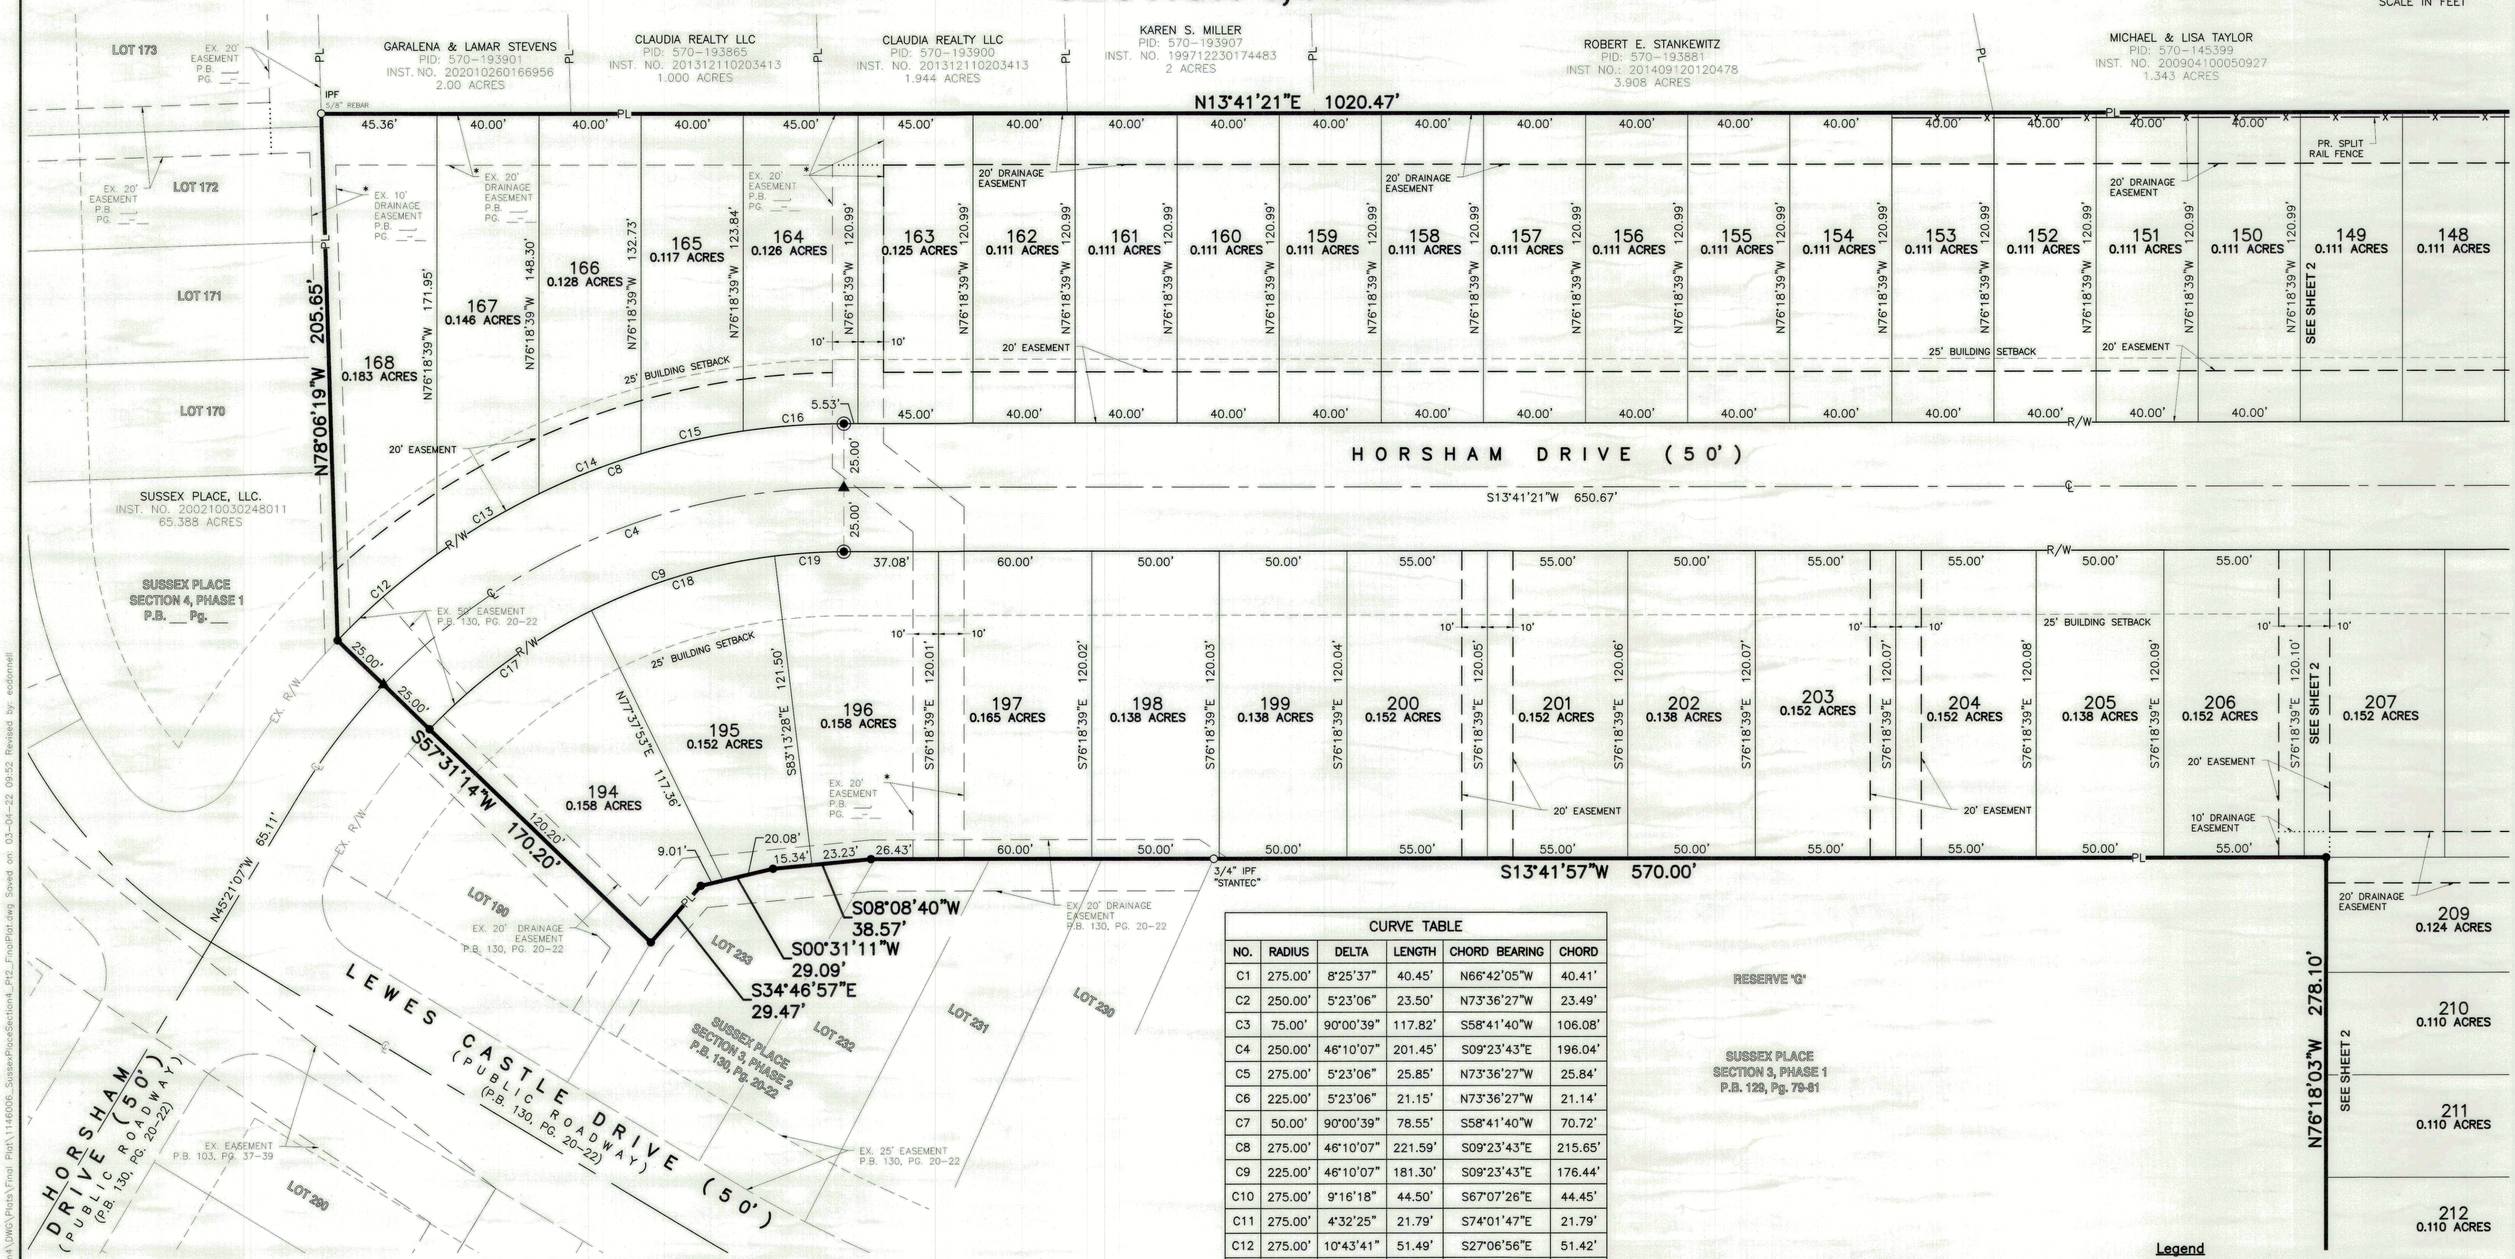

CURVE TABLE					
NO.	RADIUS	DELTA	LENGTH	CHORD BEARING	CHORD
C1	275.00'	8°25'37"	40.45'	N66°42'05"W	40.41'
C2	250.00'	5°23'06"	23.50'	N73°36'27"W	23.49'
C3	75.00'	90°00'39"	117.82'	S58°41'40"W	106.08'
C4	250.00'	46°10'07"	201.45'	S09°23'43"E	196.04'
C5	275.00'	5°23'06"	25.85'	N73°36'27"W	25.84'
C6	225.00'	5°23'06"	21.15'	N73°36'27"W	21.14'
C7	50.00'	90°00'39"	78.55'	S58°41'40"W	70.72'
C8	275.00'	46°10'07"	221.59'	S09°23'43"E	215.65'
C9	225.00'	46°10'07"	181.30'	S09°23'43"E	176.44'
C10	275.00'	9°16'18"	44.50'	S67°07'26"E	44.45'
C11	275.00'	4°32'25"	21.79'	S74°01'47"E	21.79'
C12	275.00'	10°43'41"	51.49'	S27°06'56"E	51.42'
C13	275.00'	9°41'32"	46.52'	S16°54'20"E	46.46'
C14	275.00'	8°57'09"	42.97'	S07°35'00"E	42.92'
C15	275.00'	8°32'42"	41.01'	S01°09'56"W	40.97'
C16	275.00'	8°15'04"	39.60'	S09°33'49"W	39.57'
C17	225.00'	20°06'28"	78.96'	S22°25'33"E	78.56'
C18	225.00'	19°08'38"	75.18'	S02°48'00"E	74.83'
C19	225.00'	6°55'02"	27.16'	S10°13'50"W	27.15'

Legend

℄	Centerline
R/W	Right-of-Way
○	Iron Pin Found (IPF)
●	Iron Pin Set
△	Mag Nail Found
▲	Mag Nail Set
◉	Permanent Marker Set
100	Lot Number

* PER SUSSEX PLACE, SECTION 1

DRWN BY JEC CHK BY MJA DATE 03/04/2022

3/3

E. P. FERRIS AND ASSOCIATES INC
Consulting Civil Engineers and Surveyors
880 KING AVENUE
COLUMBUS, OHIO 43212
(614) 299-2999
(614) 299-2992 (FAX)
www.EPFERRIS.com

PROJECT 1146.006

Drawing: M:\1146006_SussexPlaceSection4\DWG\Plats\Final Plat\1146006_SussexPlaceSection4_Pt2_FinalPlat.dwg Saved on: 03-04-22 09:52 Revised by: ecdonnell