PROPOSED MUNICIPAL CORPORATION BOUNDARY ADJUSTMENT OF 0.5 ± ACRE

TO THE CITY OF WORTHINGTON FROM THE CITY OF COLUMBUS
QUARTER TOWNSHIP 2, TOWNSHIP 2, RANGE 18
UNITED STATES MILITARY LANDS
CITY OF COLUMBUS, COUNTY OF FRANKLIN, STATE OF OHIO

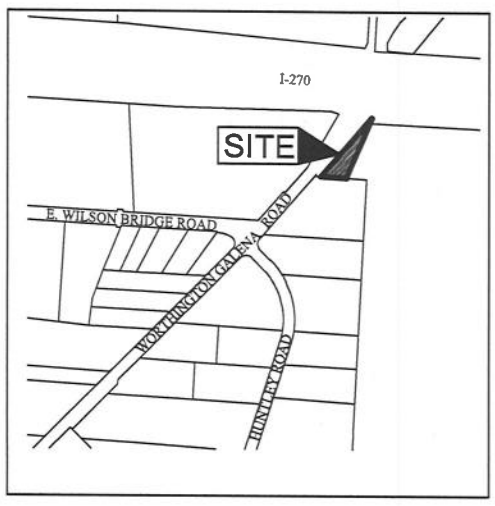

LOCATION MAP AND BACKGROUND DRAWING
NOT TO SCALE

RECEIVED
MAR 05 2021
Evans, Mechwart, Hambleton & Tilton, P.S.

ANNEXATION
PLAT & DESCRIPTION
ACCEPTABLE
CORNELL R. ROBERTSON, P.E., P.S.
FRANKLIN COUNTY ENGINEER
By FAR/AJB Date 05 MAR 21

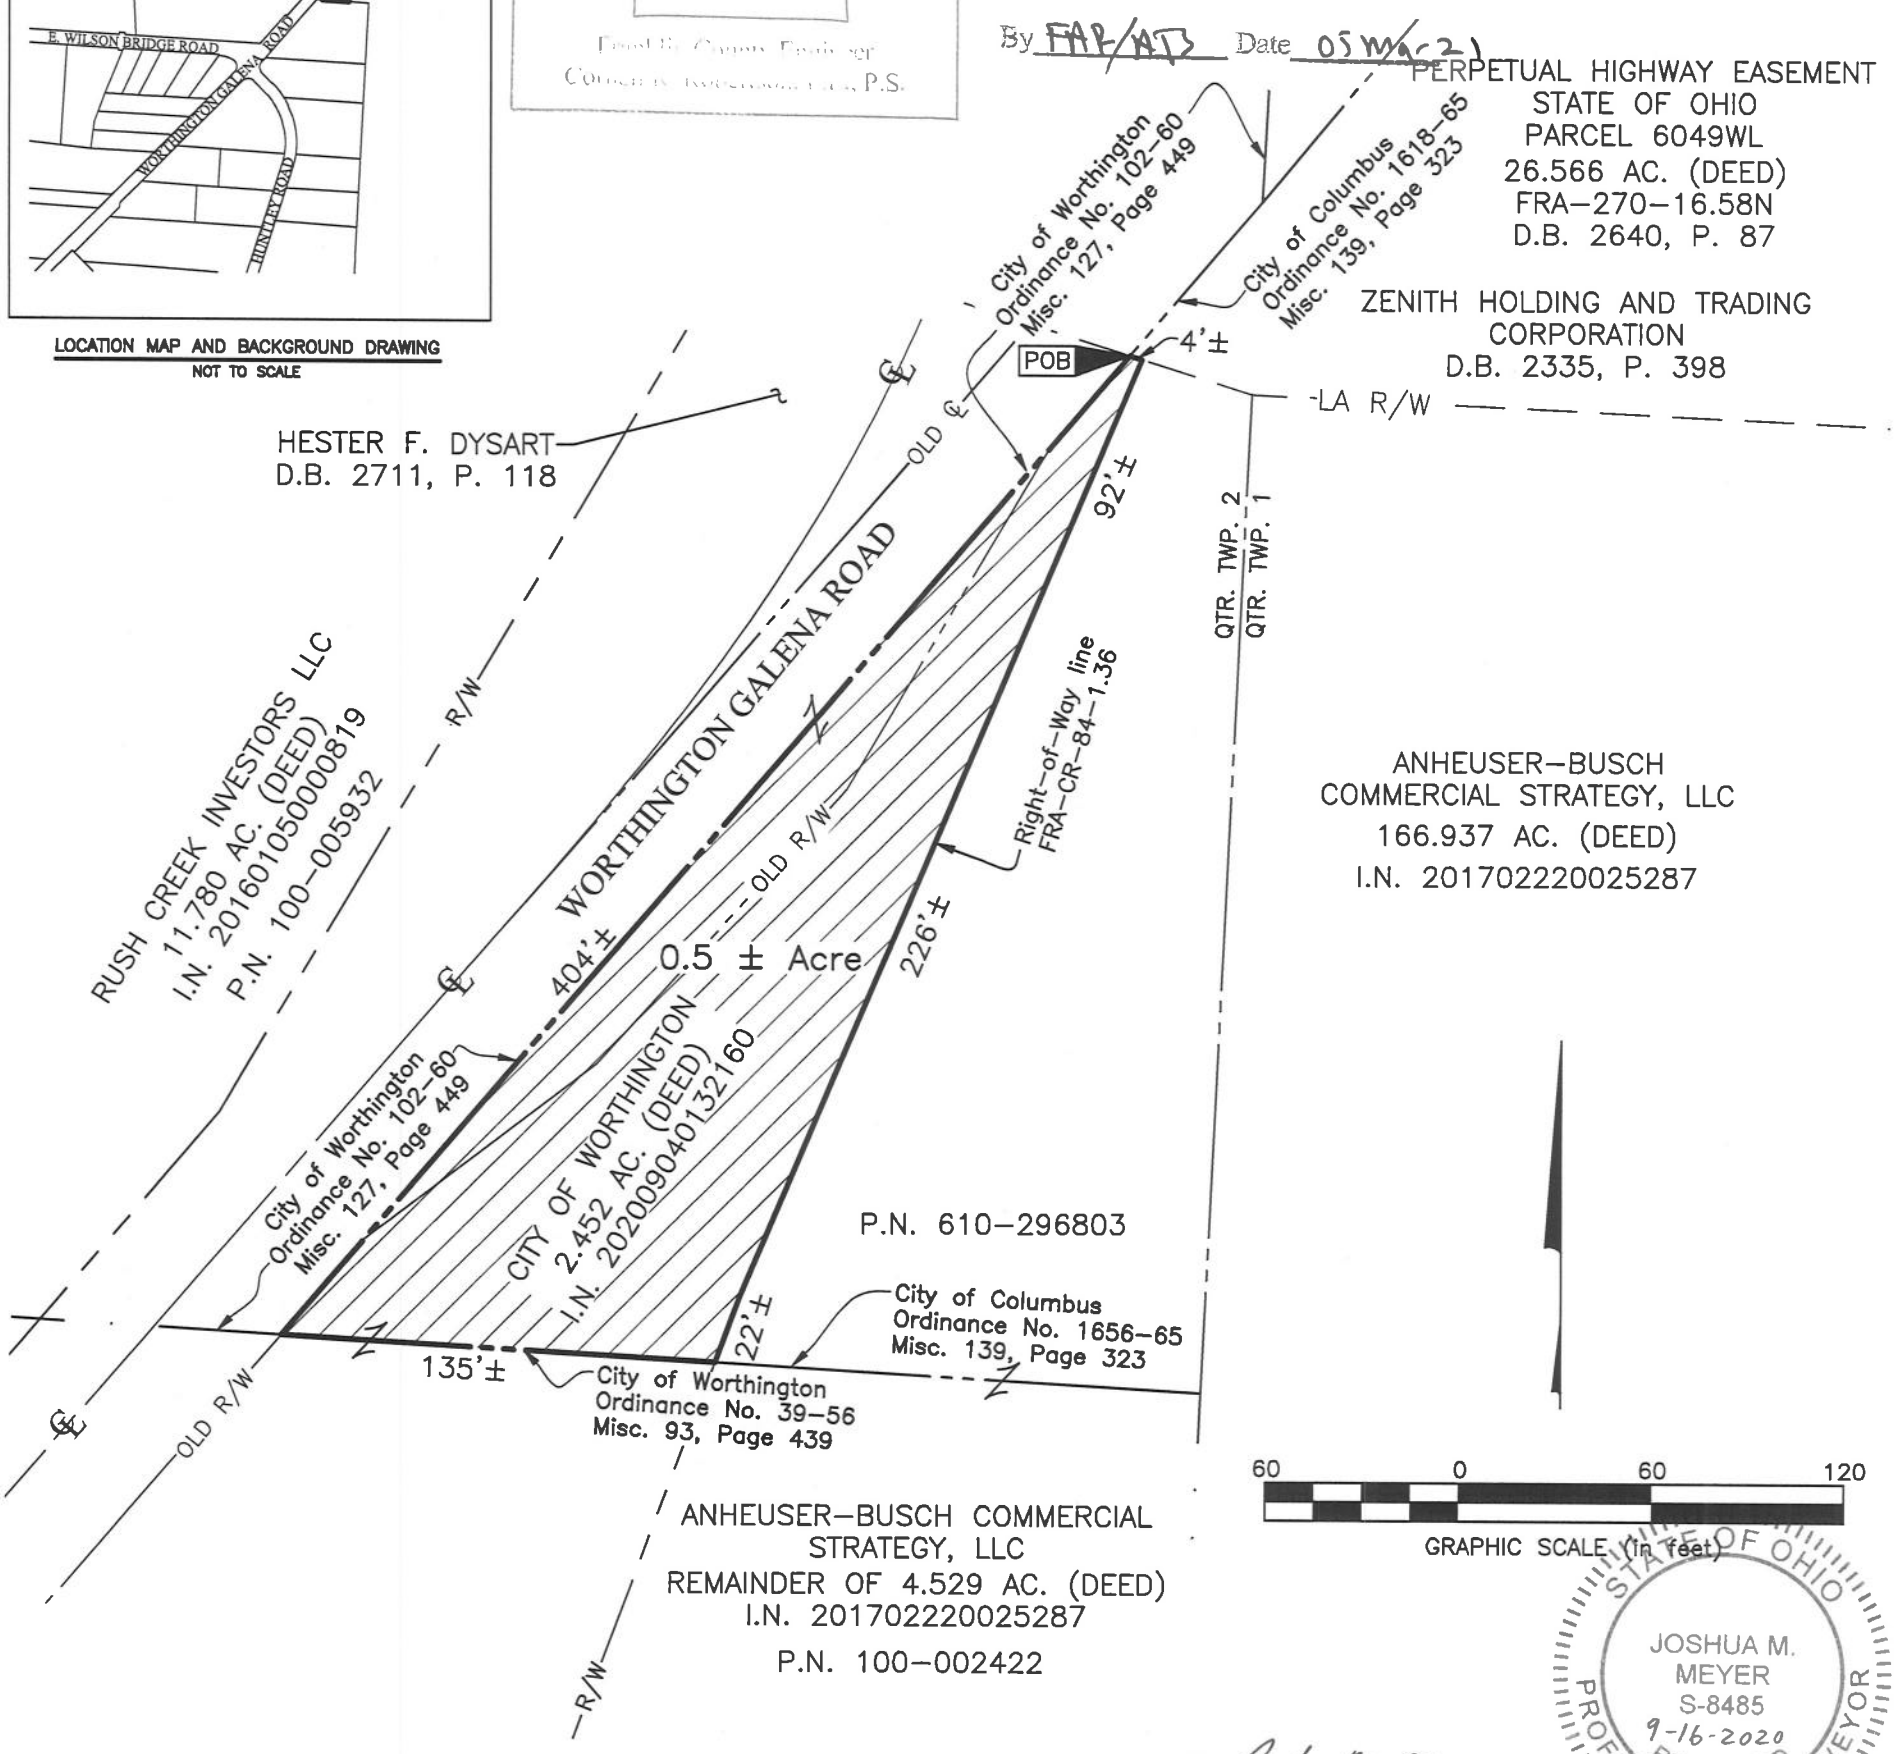

STATE OF OHIO
JOSHUA M. MEYER
S-8485
9-16-2020
REGISTERED
PROFESSIONAL SURVEYOR

By Joshua M. Meyer
Joshua M. Meyer
Professional Surveyor No. 8485
Date

Existing City of Worthington or City of Columbus Corporation Line

Proposed Annexation line

Area to be Annexed

Contiguity Note:
Total perimeter of annexation area is 883± feet, of which 539± feet is contiguous with the City of Worthington by Ordinance Number 102-60 and 39-56, giving 61% perimeter contiguity.

Note :
This annexation does not create islands of unincorporated areas within the limits of the area to be annexed

EMH&T
Evans, Mechwart, Hambleton & Tilton, Inc.
Engineers • Surveyors • Planners • Scientists
5500 New Albany Road, Columbus, OH 43054
Phone: 614.775.4500 Toll Free: 888.775.3648
emht.com

Date:	March 23, 2020
Scale:	1" = 60'
Job No:	2016-0403
Sheet:	1 of 1

REVISIONS

MARK	DATE	DESCRIPTION
shg	9/11/2020	Address comments from FCE Office
shg	9/16/2020	Revisions per City of Columbus

J:\20160403\DWG\04SHEETS\EXHIBITS\ANNEXATION\20160403-VS-ANNX-01.DWG plotted by MEYER, JOSH on 3/4/2021 11:03:58 AM last saved by JMEYER on 3/4/2021 11:02:45 AM
Xrefs: