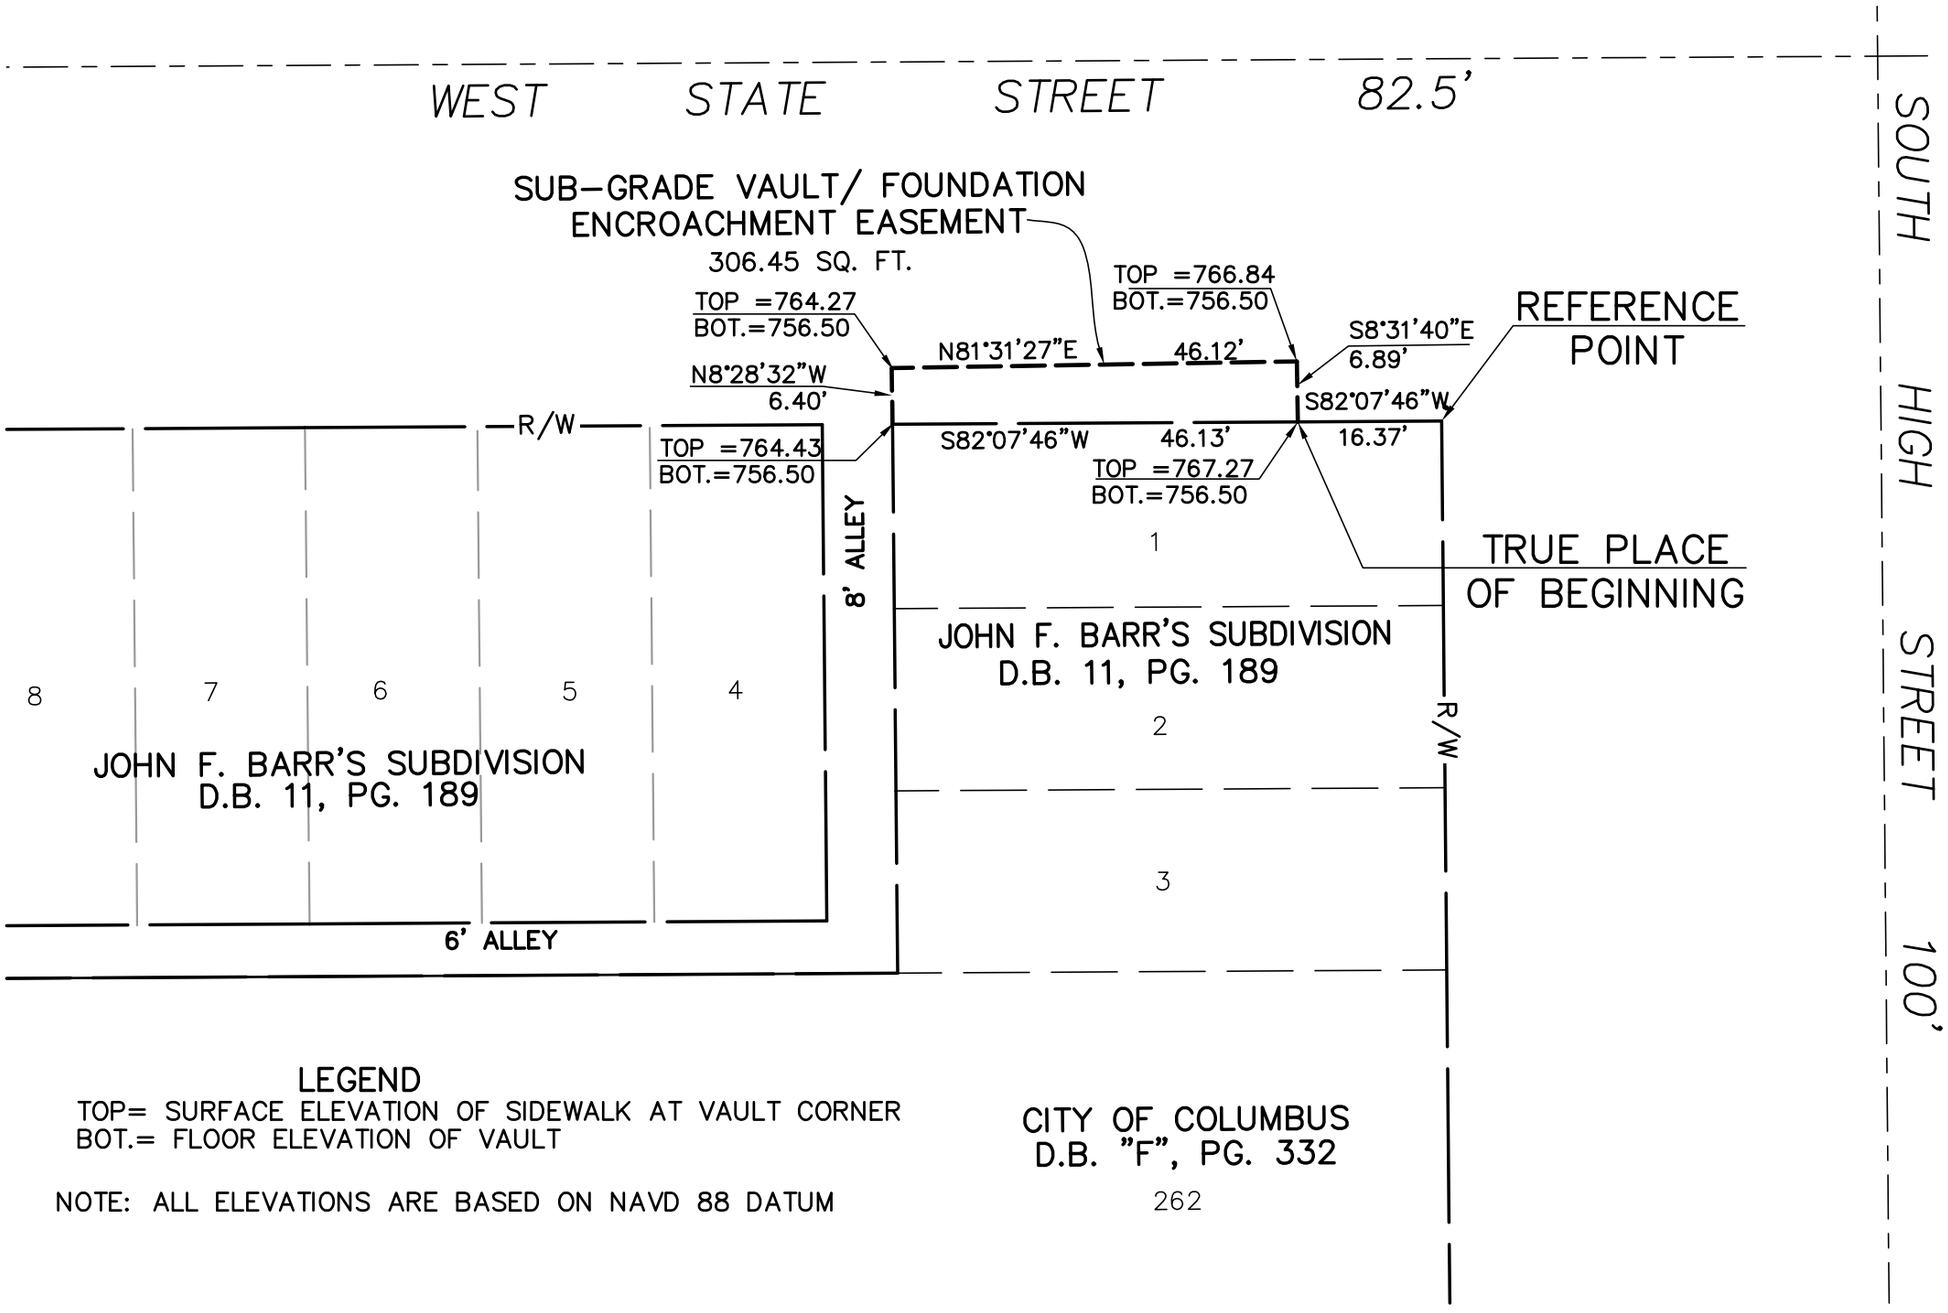

LEGEND

TOP= SURFACE ELEVATION OF SIDEWALK AT VAULT CORNER
BOT.= FLOOR ELEVATION OF VAULT

NOTE: ALL ELEVATIONS ARE BASED ON NAVD 88 DATUM

IBI GROUP
8101 North High Street, Suite 100
Columbus OH 43235 USA
tel 614 818 4900 fax 614 818 4901
ibigroup.com

SUB-GRADE VAULT ENCROACHMENT EASEMENT EXHIBIT

WEST STATE STREET &
SOUTH HIGH STREET
COLUMBUS, OHIO

GRAPHIC SCALE
(IN FEET)
1 inch = 20 ft.
0
10
20

J:\138039_HighStOccupy\7.0_Production\7.03_Design\02_Survey-Mapping\EASEMENT.dwg by:david.chiesa on 03/30/2022 @ 09:54:19 am ~©IBI Group