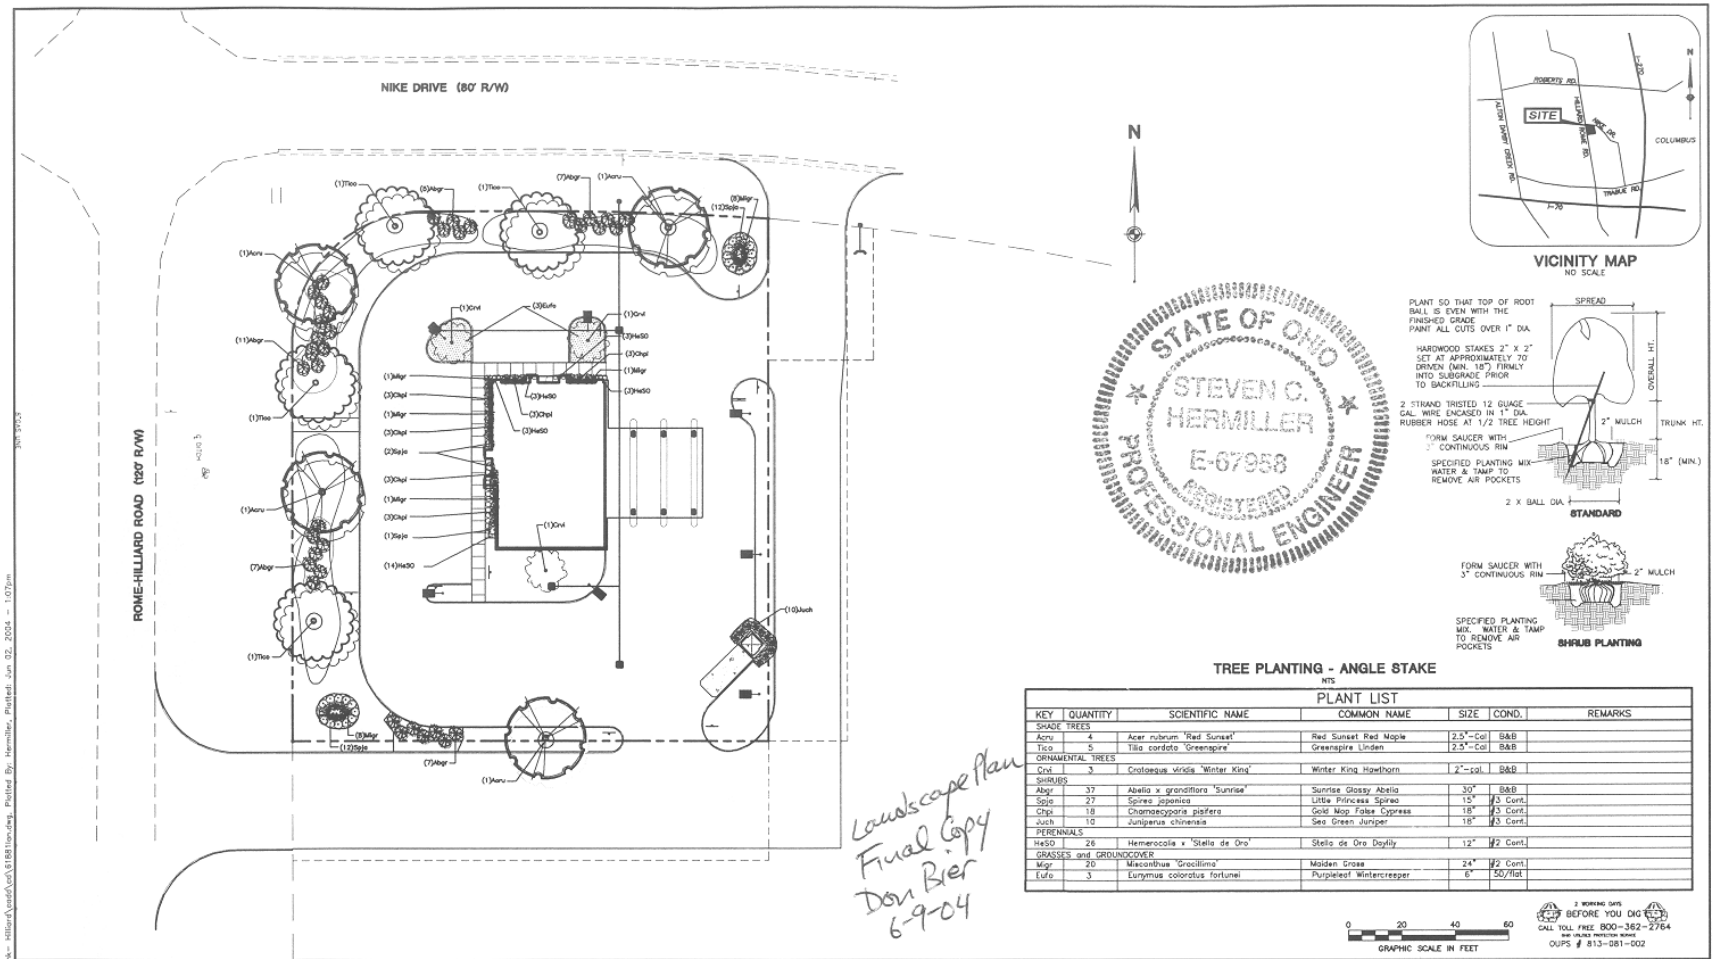

Landscape Plan
Final Copy
Don Bier
6-9-04

VICINITY MAP
NO SCALE

STATE OF OHIO
STEVEN C. HERMILLER
E-67958
REGISTERED
PROFESSIONAL ENGINEER

TREE PLANTING - ANGLE STAKE
NTS

PLANT LIST

KEY	QUANTITY	SCIENTIFIC NAME	COMMON NAME	SIZE	COND.	REMARKS
SHADE TREES						
Acru	4	Acer rubrum 'Red Sunset'	Red Sunset Red Maple	2.5"-Cal	B&B	
Tico	5	Tilia cordata 'Greenspire'	Greenspire Linden	2.5"-Cal	B&B	
ORNAMENTAL TREES						
Crvl	3	Crataegus viridis 'Winter King'	Winter King Hawthorn	2"-cal.	B&B	
SHRUBS						
Abgr	37	Abelia x grandiflora 'Sunrise'	Sunrise Glossy Abelia	30"	B&B	
Spja	27	Spirea japonica	Little Princess Spirea	15"	#3 Cont.	
Chpi	18	Chamaecyparis pisifera	Gold Mop False Cypress	18"	#3 Cont.	
Juch	10	Juniperus chinensis	Sea Green Juniper	18"	#3 Cont.	
PERENNIALS						
HeSO	26	Hemerocalis x 'Stella de Oro'	Stella de Oro Daylily	12"	#2 Cont.	
GRASSES and GROUNDCOVER						
Mgr	20	Miscanthus 'Gracillima'	Maiden Grass	24"	#2 Cont.	
Eufo	3	Eunymus coloratus fortunei	Purpleleaf Wintercreeper	6"	50/flat	

0 20 40 60
GRAPHIC SCALE IN FEET

2 WORKING DAYS BEFORE YOU DIG
CALL TOLL FREE 800-362-2764
AND UTILITIES PROTECTION SERVICE
OUPS # 813-081-002

EASEMENT REFERENCE			
CITY NO.	COUNTY RECORDER VOL.	COUNTY RECORDER PAGE	GRANTOR

REVISIONS		
NO.	DESCRIPTION	APPROVAL/DATE
1	AS REVISED BY DEVELOPMENT COMMISSION	MAY 6, 2004

WOOLPERT ORDER No. 61881.02

5-20-04

WOOLPERT
2760 Airport Drive, Suite 140
Columbus, OH 43219
PH: 614.476.6000
FAX: 614.476.6225

STEVEN C. HERMILLER, PE NO. E-67958 DATE

APPROVALS: SIGNATURES BELOW SIGNIFY ONLY CONCURRENCE WITH THE GENERAL PURPOSES AND GENERAL LOCATION OF THE PROJECT. ALL TECHNICAL DETAILS REMAIN THE RESPONSIBILITY OF THE ENGINEER PREPARING THE PLANS.		ADMINISTRATOR, DIVISION OF SEWERAGE & DRAINAGE	DATE
SEWER SYSTEM ENGINEERING MANAGER DIVISION OF SEWERAGE & DRAINAGE	DATE	DIRECTOR OF PUBLIC UTILITIES	DATE
ADMINISTRATOR, DIVISION OF ELECTRICITY	DATE	DIRECTOR OF PUBLIC SERVICE	DATE
ADMINISTRATOR, DIVISION OF WATER	DATE	CITY ENGINEER, DIVISION OF TRANSPORTATION	DATE
DESIGN AND PLAN SERVICES TRANSPORTATION DIVISION	DATE	ADMINISTRATOR, DIVISION OF RECREATION AND PARKS	DATE

PROJECT TITLE:
LANDSCAPE PLAN
SKYBANK
WEST COLUMBUS, OHIO
MAY 6, 2004

DIVISION USE ONLY					
			OWNER		
			CONTRACTOR		
			INSPECTION		
			AGREEMENT	COMPLETED	
			RPD	CKD	GID DOM DR
			INDEX DETAIL	RECORD FILE	

CITY OF COLUMBUS, OHIO
DEPARTMENT OF PUBLIC UTILITIES & AVIATION
DIVISION OF SEWERAGE AND DRAINAGE

DIVISION USE ONLY

SCALE: 1"=20'	SHEET C500
CONTRACT DRAWING NO.	RECORD PLAN NO.

Layer State: ; Xrefs: 61881-b.dwg; 61881-pubg; 61881bk.dwg
LAST SAVED BY: Hermiller, MAY 20, 2004 - 09:28:2
C:\CSV\Projects\Skybank\61881 Skybank - Hilliard\pubs\61881landdwg, Plotted By: Hermiller, Plotted: Jun 02, 2004 - 1:07pm

ORD1029-2004; Z04-003