4.8± & 2.9± ACRE ANNEXATION FROM THE TOWNSHIP OF PLAIN TO THE CITY OF COLUMBUS

Section 6, Township 2, Range 16
United States Military Survey
Plain Township
Franklin County, Ohio

2.9± Ac. Tract:
Length of Contiguity: ±1425.5 feet
Total Length of Perimeter: ±1645 feet
Percentage of Contiguity: ±87%

4.8± Ac. Tract:
Length of Contiguity: ±1884.8 feet
Total Length of Perimeter: ±1884.8 feet
Percentage of Contiguity: ±100%

No islands of township property are created by this annexation.

Legend

Area to be Annexed

Existing City of Columbus Corp Line

Proposed City of Columbus Corp Line

ANNEXATION
PLAT & DESCRIPTION
ACCEPTABLE
CORNELL R. ROBERTSON, P.E., P.S.
FRANKLIN COUNTY ENGINEER
By JDH/GMA Date 10-20-2022

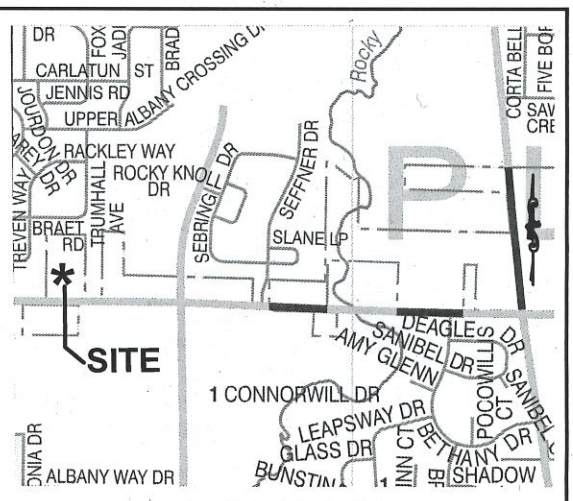

Location Map – NTS

RECEIVED
OCT 20 2022
Franklin County Engineer
Branch Office of P.S.

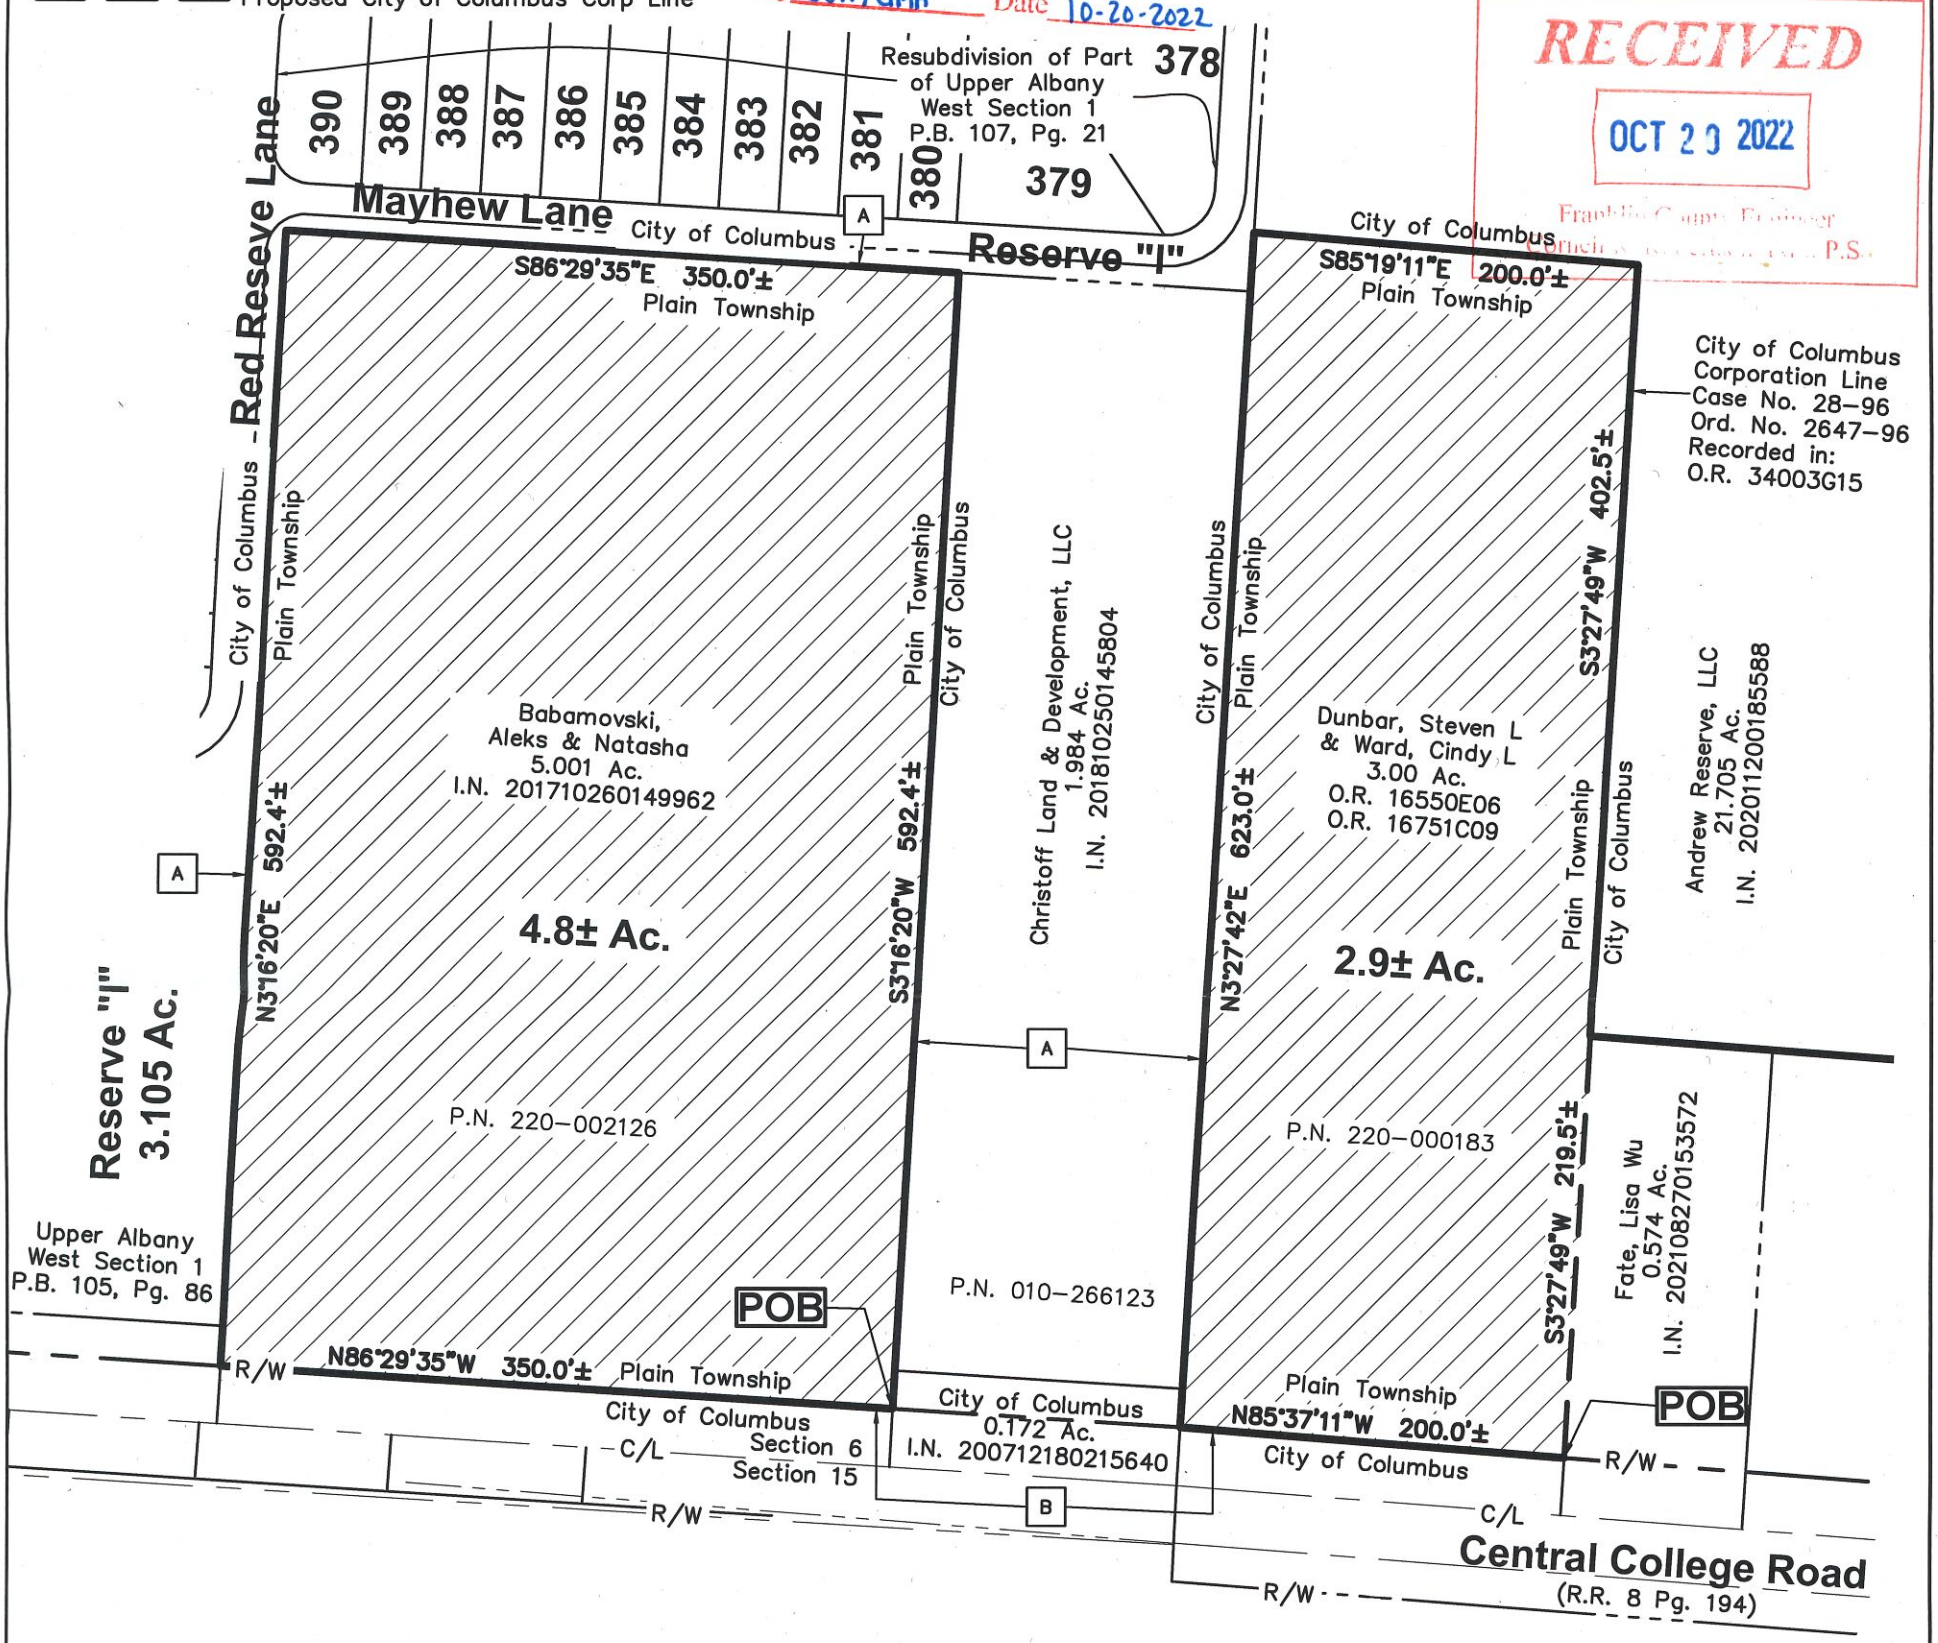

GRAPHIC SCALE

0 50 100 200

1 inch = 100 feet

A — City of Columbus Corporation Line
Case No. 23–02
Ord. No. 1880–02
Recorded in:
I.N. 200303200030585

B — City of Columbus Corporation Line
Case No. 48–03
Ord. No. 0006–2004
Recorded in:
I.N. 200403110053675

This exhibit is created from information obtained from the Franklin County Auditor's Office and the Franklin County Recorder's Office. This exhibit is not to be used for the transfer of land.

STATE OF OHIO
DOUGLAS HOCK
S-7661
REGISTERED
PROFESSIONAL SURVEYOR

10/18/22

Douglas R. Hock, P.S. 7661 Date:

Advanced Civil Design, Inc
781 Science Boulevard, Suite 100
Gahanna, OH 43230
Phone 614–428–7750

Job No.: 22–0022–768
Date: 10/18/2022