EMH&T
Evans, Mechwart, Hambleton & Tilton, Inc.
Engineers • Surveyors • Planners • Scientists
5500 New Albany Road, Columbus, OH 43054
Phone: 614.775.4500 Toll Free: 888.775.3648
emht.com

SURVEY OF ACREAGE PARCEL

HALF SECTION 4, TOWNSHIP 5, RANGE 22
REFUGEE LANDS
CITY OF COLUMBUS, COUNTY OF FRANKLIN, STATE OF OHIO

Date: March 16, 2015 | Job No. 2015-0226 | Scale: 1" = 50'

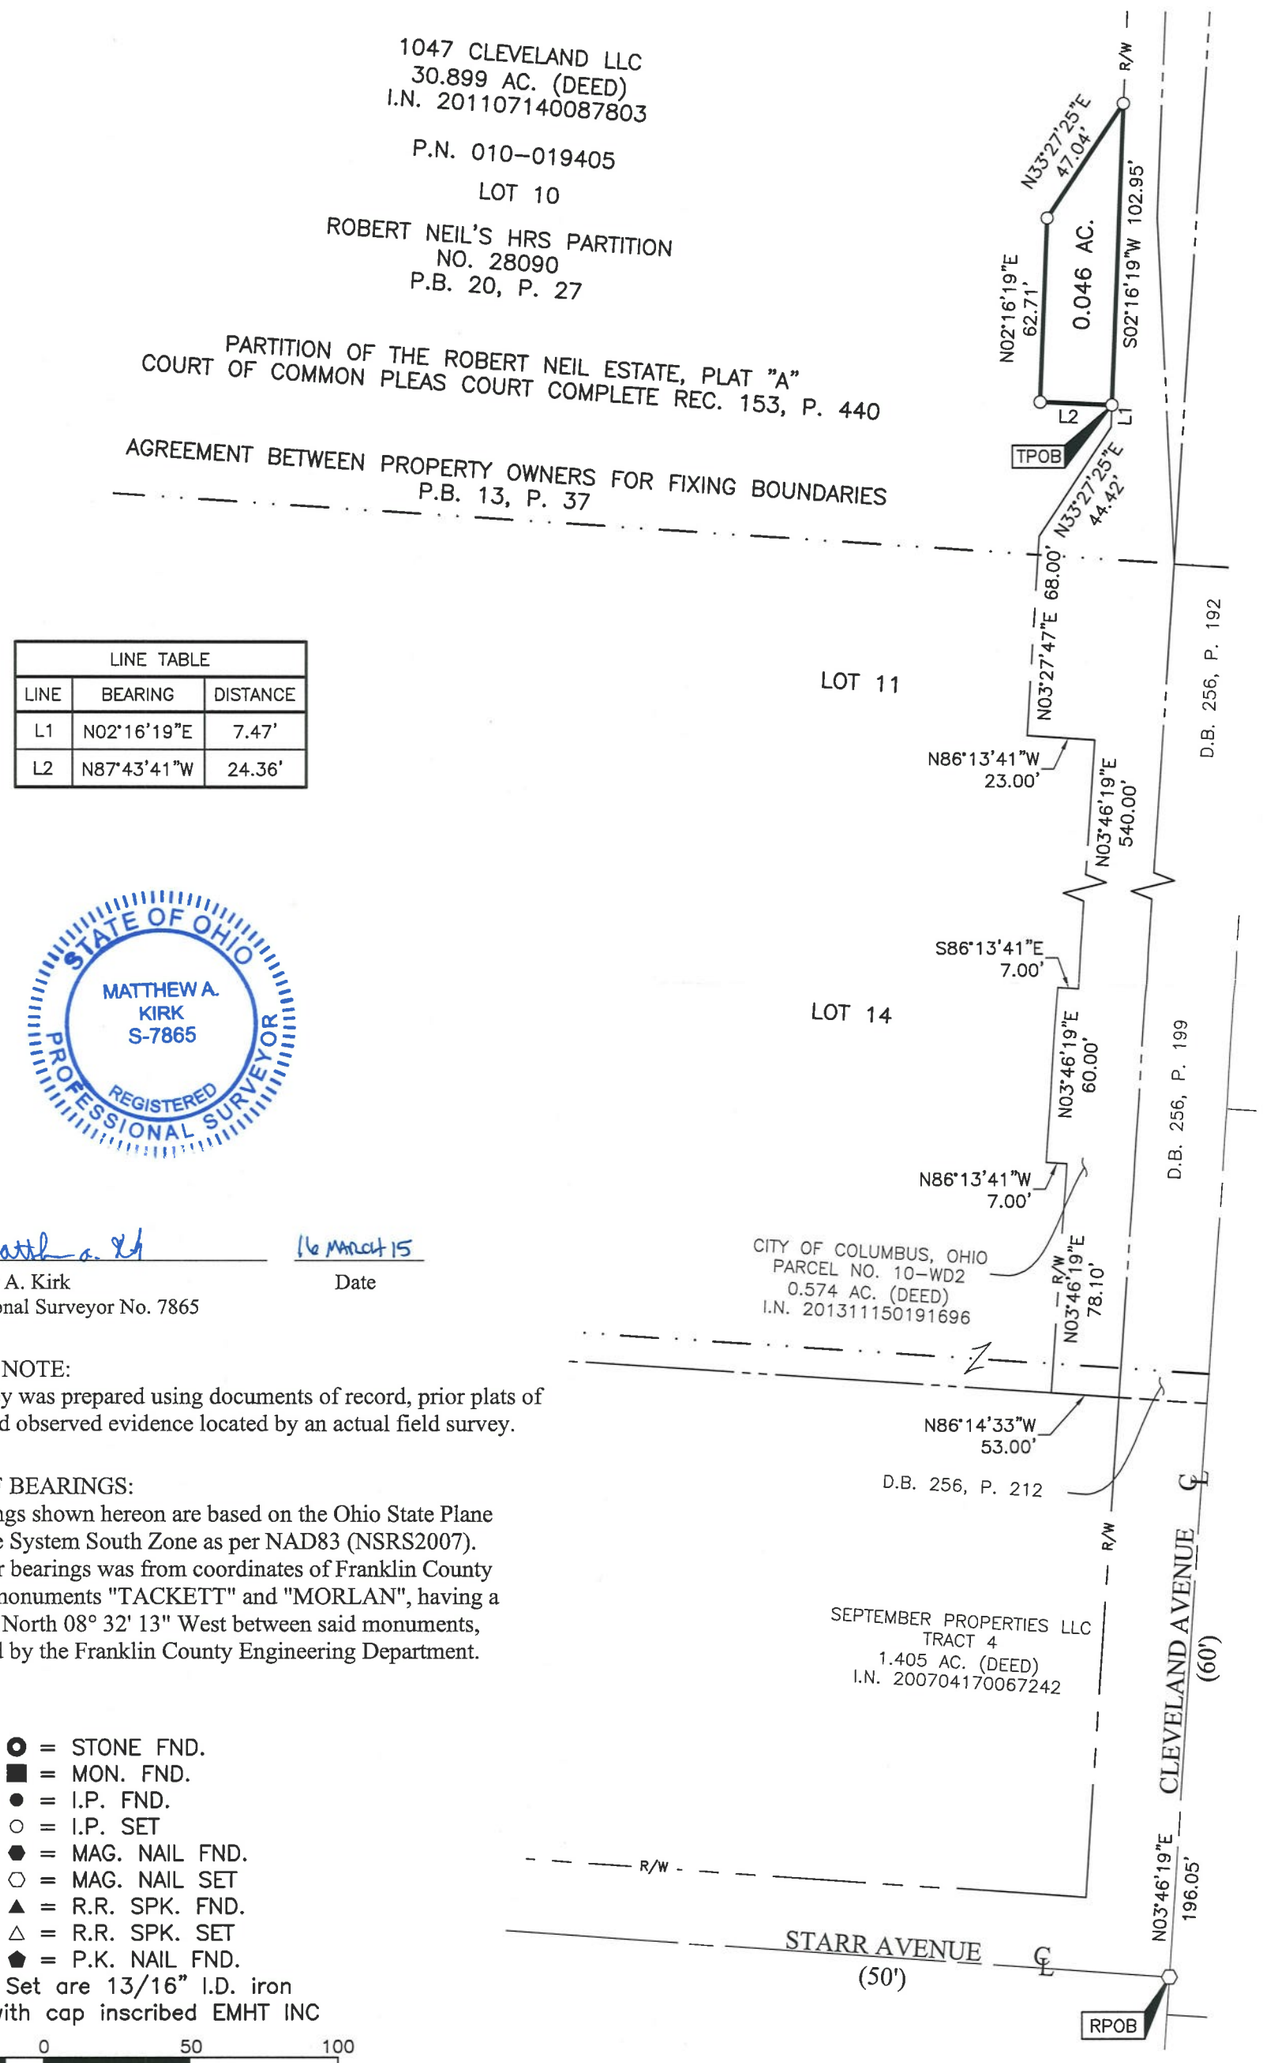

LINE TABLE		
LINE	BEARING	DISTANCE
L1	N02°16'19"E	7.47'
L2	N87°43'41"W	24.36'

STATE OF OHIO
MATTHEW A. KIRK
S-7865
REGISTERED PROFESSIONAL SURVEYOR

By Matthew A. Kirk 16 March 15
Matthew A. Kirk Date
Professional Surveyor No. 7865

SURVEY NOTE:
This survey was prepared using documents of record, prior plats of survey, and observed evidence located by an actual field survey.

BASIS OF BEARINGS:
The Bearings shown hereon are based on the Ohio State Plane Coordinate System South Zone as per NAD83 (NSRS2007). Control for bearings was from coordinates of Franklin County Geodetic monuments "TACKETT" and "MORLAN", having a bearing of North 08° 32' 13" West between said monuments, established by the Franklin County Engineering Department.

- ⊙ = STONE FND.
- ■ = MON. FND.
- ● = I.P. FND.
- ○ = I.P. SET
- ⬟ = MAG. NAIL FND.
- ⬡ = MAG. NAIL SET
- ▲ = R.R. SPK. FND.
- △ = R.R. SPK. SET
- ⬟ = P.K. NAIL FND.

I.P. Set are 13/16" I.D. iron pipe with cap inscribed EMHT INC

50 0 50 100
GRAPHIC SCALE (in feet)

J:\20150226\DWG\04SHEETS\BOUNDARY\20150226-VS-BNDY-03.DWG plotted by KIRK, MATTHEW on 3/18/2015 3:49:36 PM last saved by BKING on 3/16/2015 10:35:27 AM
Xrefs: