EMH&T
Evans, Mechwart, Hambleton & Tilton, Inc.
Engineers • Surveyors • Planners • Scientists
5500 New Albany Road, Columbus, OH 43054
Phone: 614.775.4500 Toll Free: 888.775.3648
emht.com

RELEASE OF EASEMENT

SURVEY NUMBER 1393
VIRGINIA MILITARY DISTRICT
CITY OF COLUMBUS, COUNTY OF FRANKLIN, STATE OF OHIO

Date: May 22, 2019 | Job No: 2018–1181 | Scale: 1" = 50'

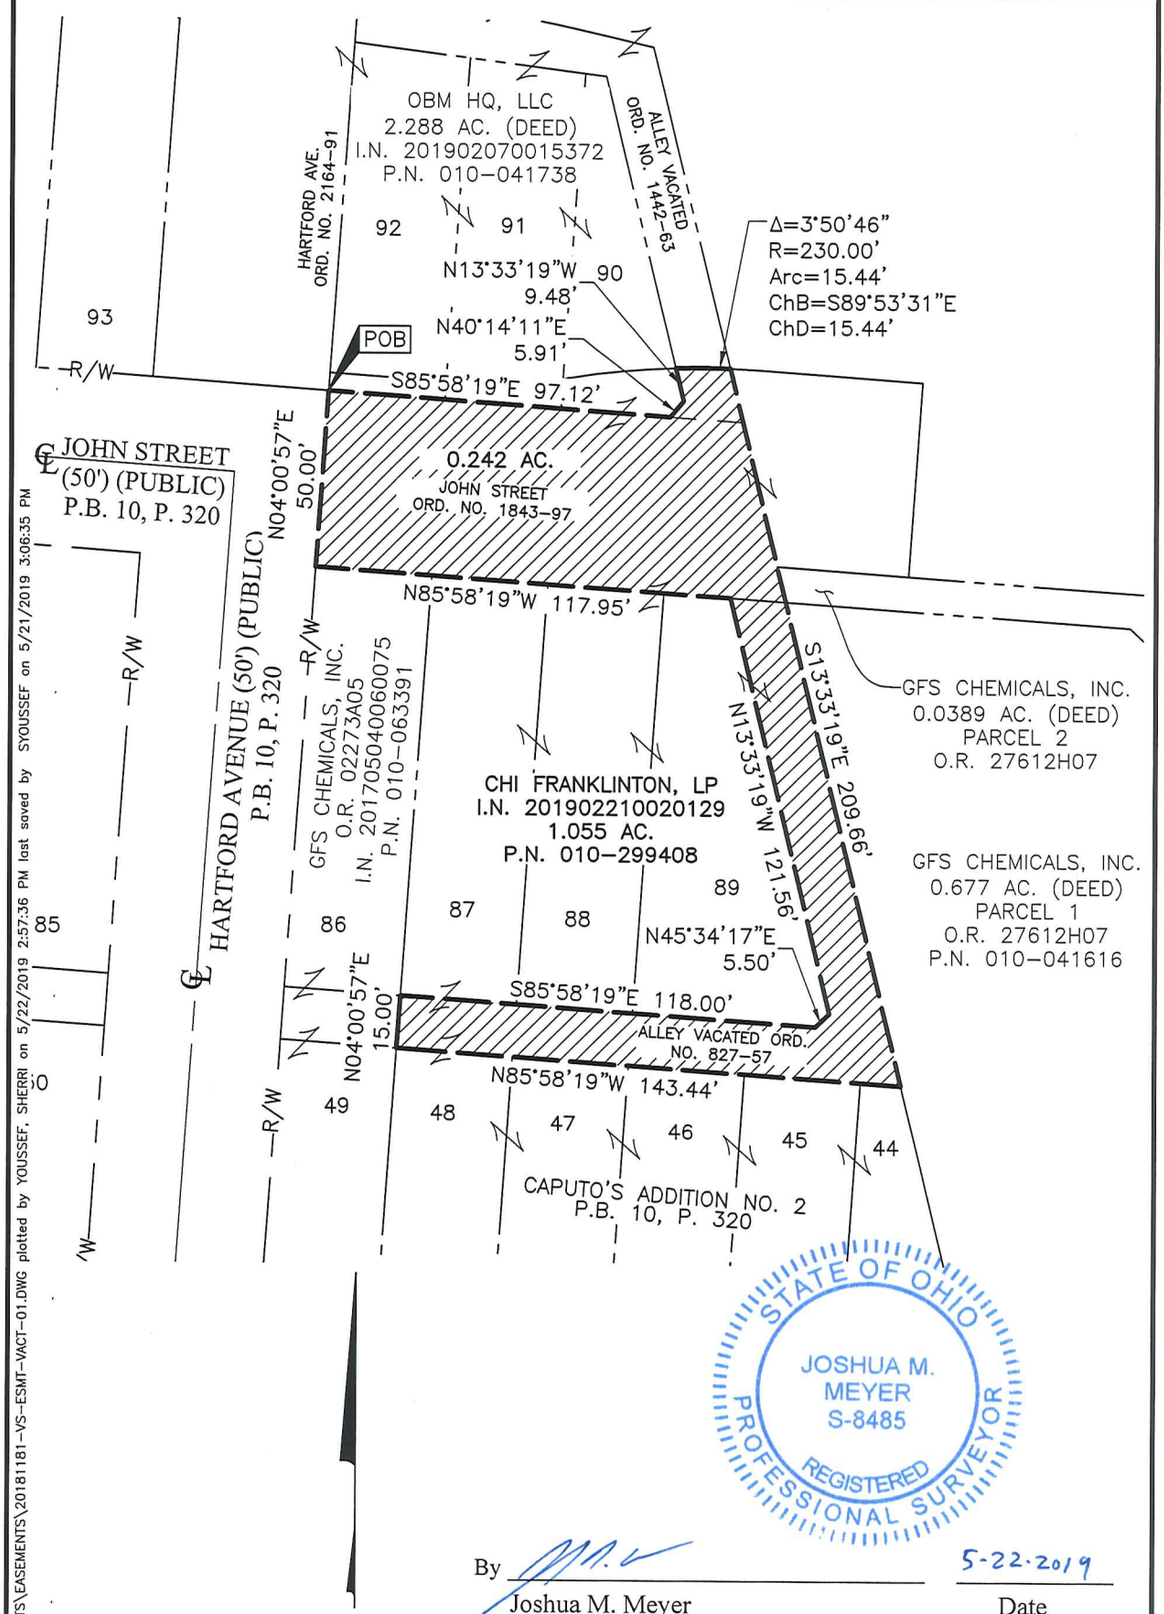

STATE OF OHIO
JOSHUA M. MEYER
S-8485
REGISTERED PROFESSIONAL SURVEYOR

By _____ 5-22-2019
Joshua M. Meyer Date
Professional Surveyor No. 8485

50 0 50 100
GRAPHIC SCALE (in feet)

J:\20181181\DWG\04SHEETS\EASEMENTS\20181181-VS-ESMT-VACT-01.DWG plotted by YOUSSEF, SHERRI on 5/22/2019 2:57:36 PM last saved by SYOUSSEF on 5/21/2019 3:06:35 PM
Xrefs: