



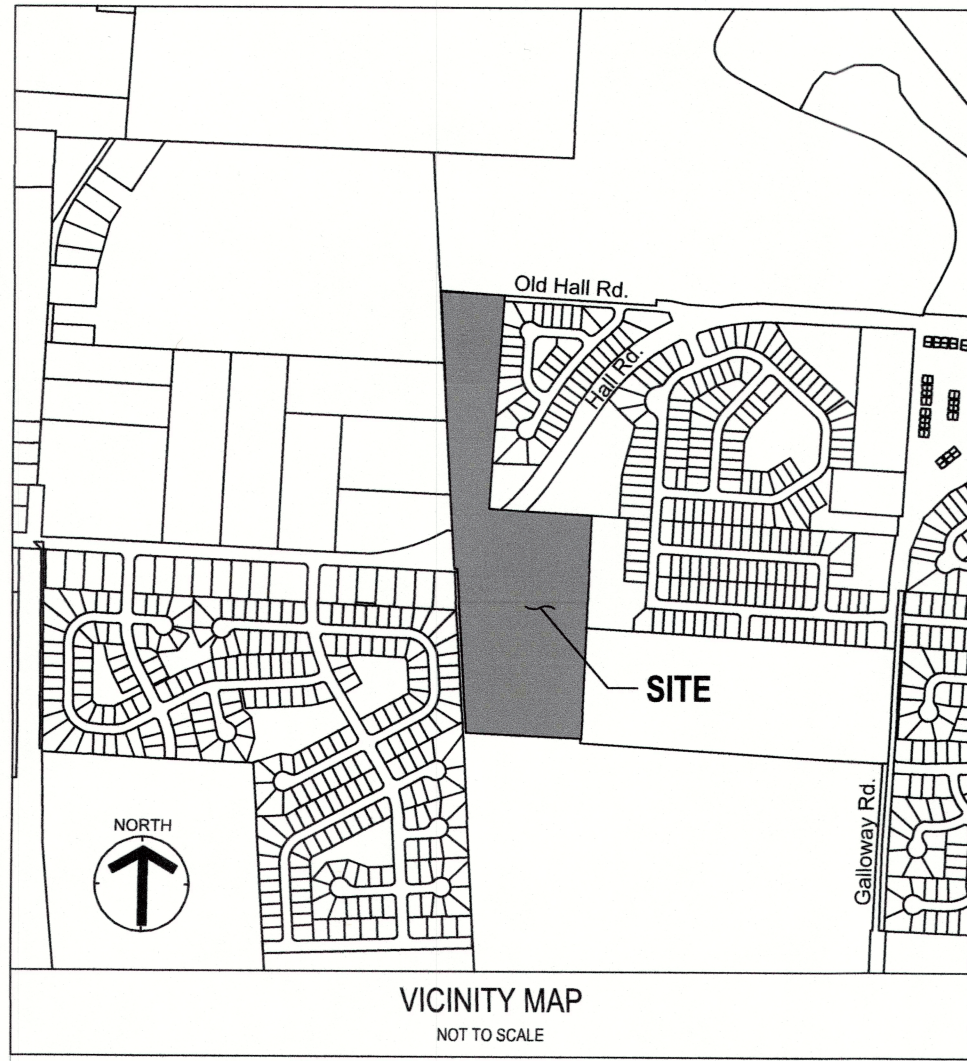

Proposed Annexation of 24.4± Acres
From Township of Prairie
To the City of Columbus
Situated in the State of Ohio, County of Franklin, Township of Prairie,
Virginia Military Survey No. 5742-9221, and 13071

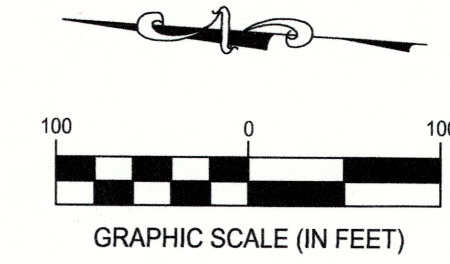



RECEIVED

APR 23 2025

FRANKLIN COUNTY ENGINEER
ADAM W. FOWLER, P.E., P.S.

ANNEXATION
PLAT & DESCRIPTION
ACCEPTABLE
ADAM W. FOWLER, P.E., P.S.
FRANKLIN COUNTY ENGINEER
BY: FDA DATE: 4/23/25

PRELIMINARY APPROVAL
ADAM W. FOWLER, P.E., P.S.
04/22/2025 11:40:28 AM
PENDING ORIGINALS
*Submitted via digital format
Please return this approval, along with the original
description and plat of survey, as prepared by the
surveyor, signed, sealed, and dated in blue ink.

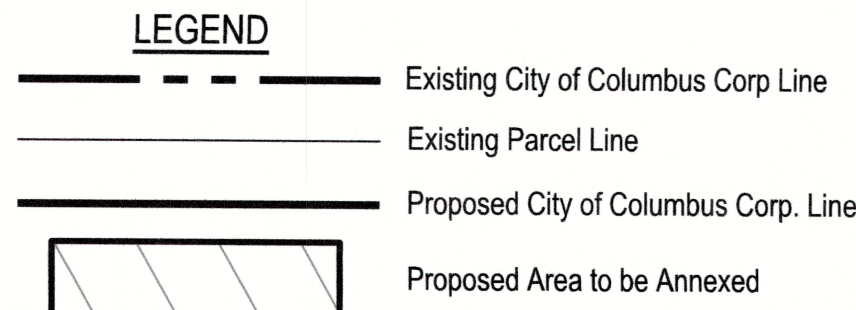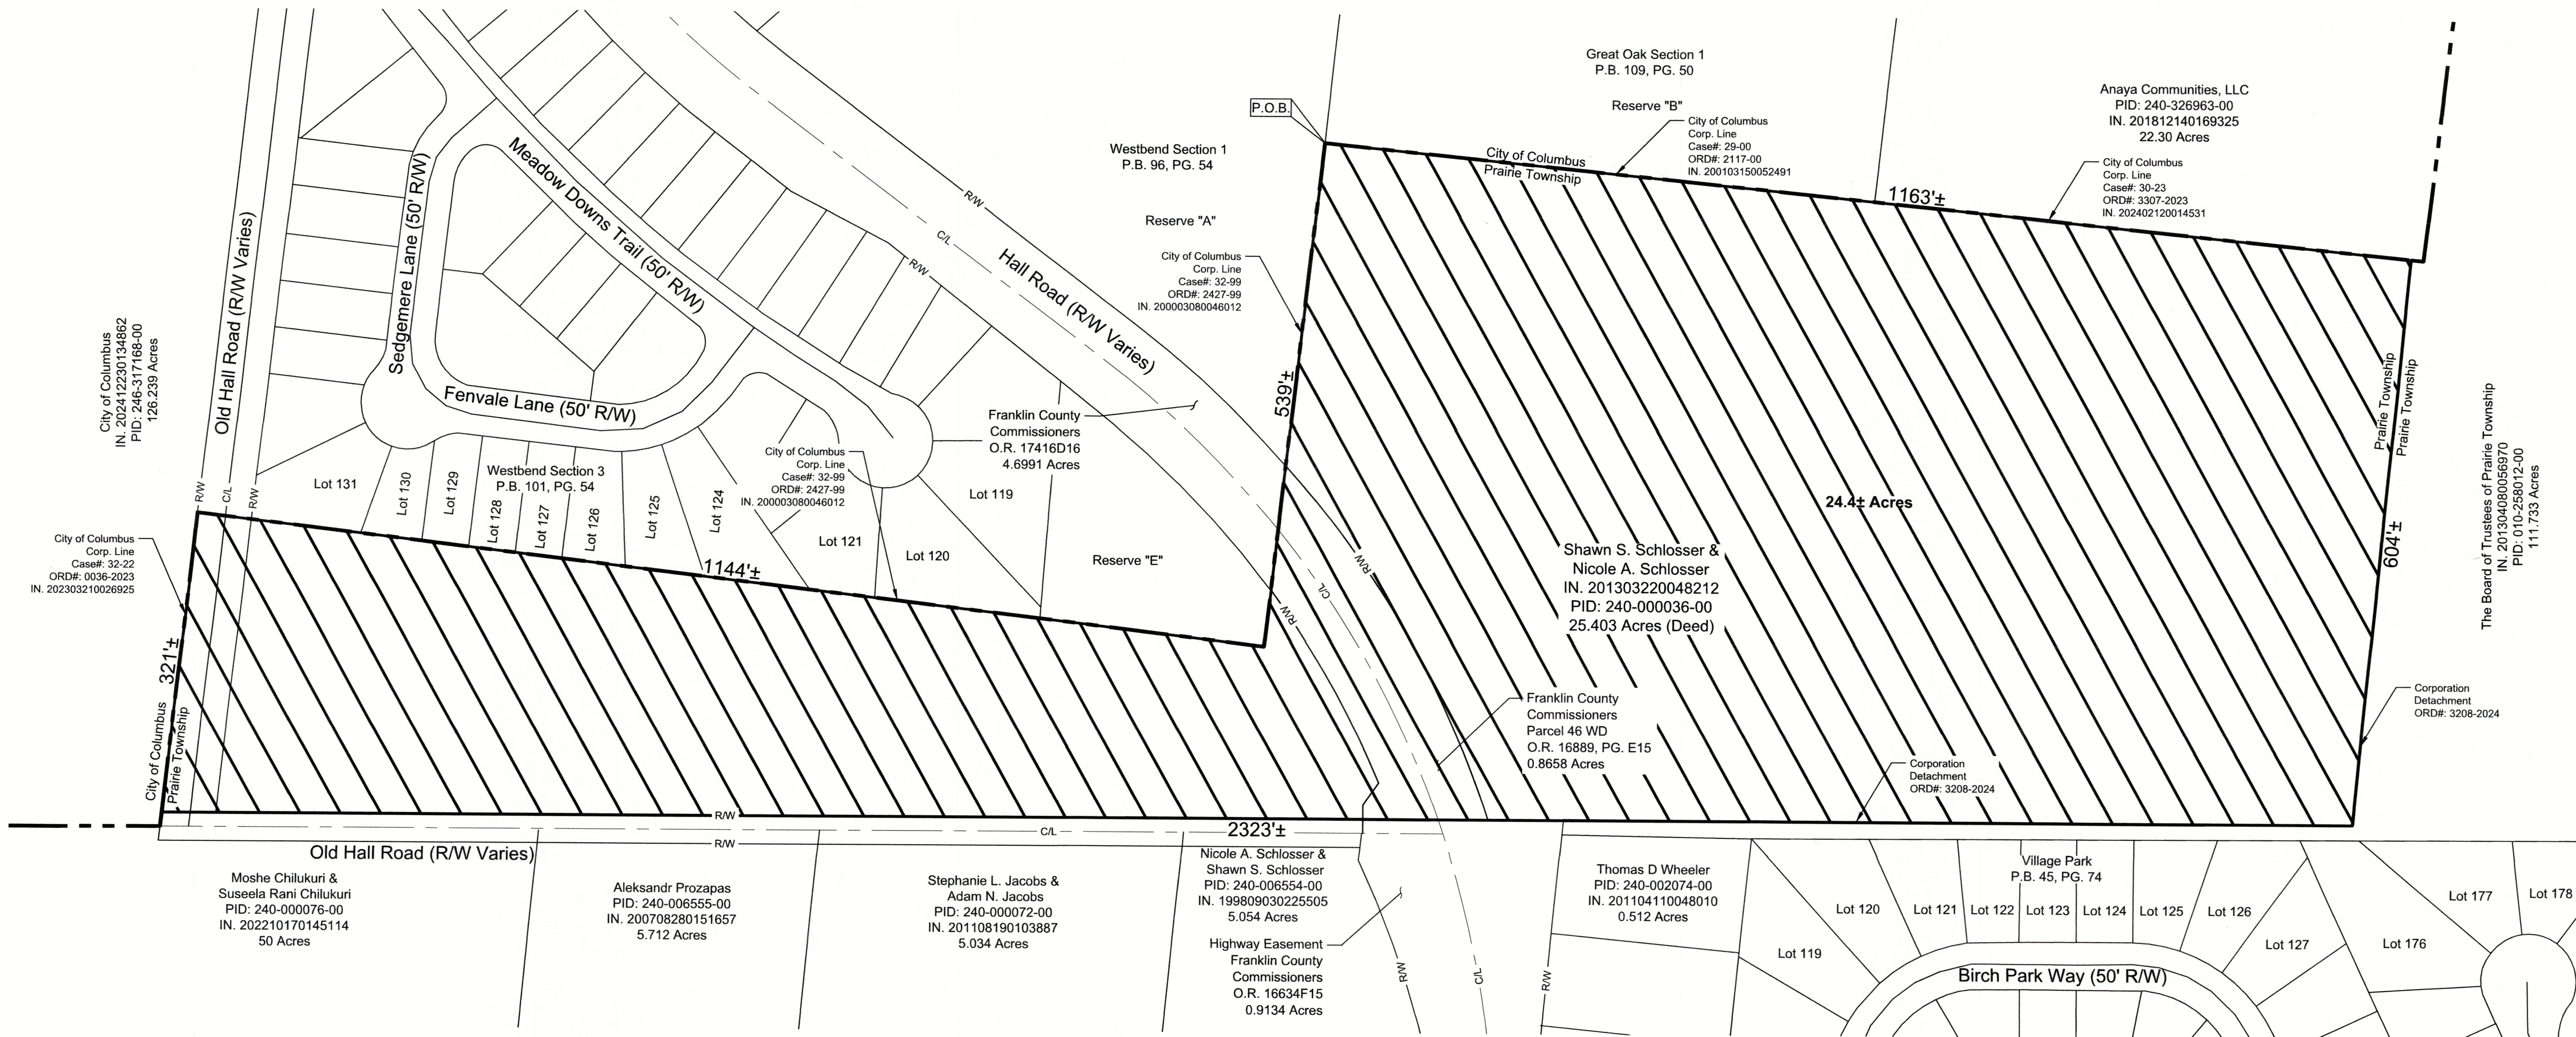

Contiguity Note:
The total perimeter of annexation area is 6,094 feet, of which 3,167 feet are contiguous with the City of Columbus by Ordinance Number 2427-99, 2117-00, 3307-2023, and 0036-2023, Giving 52% Contiguity.

This exhibit was prepared from record information from the Franklin County Engineer's Office, County Recorder's Office, and Auditor's Office, and is not intended for the transfer of real property.



Matthew J. Ackroyd 4/23/25
Matthew J. Ackroyd, Ohio P.S. 8897 DATE

Revisions / Submissions		
ID	Description	Date

Project Number: 765988
Scale: 1"=100'
Drawn By: APC
Checked By: ALB
Date: 4/18/2025
Issue: N/A

Drawing Title:
**24.4 Acre
Annexation**