0.009 ACRE EASEMENT VACATION

STATE OF OHIO, COUNTY OF FRANKLIN, CITY OF COLUMBUS
VIRGINIA MILITARY SURVEY NO. 1393

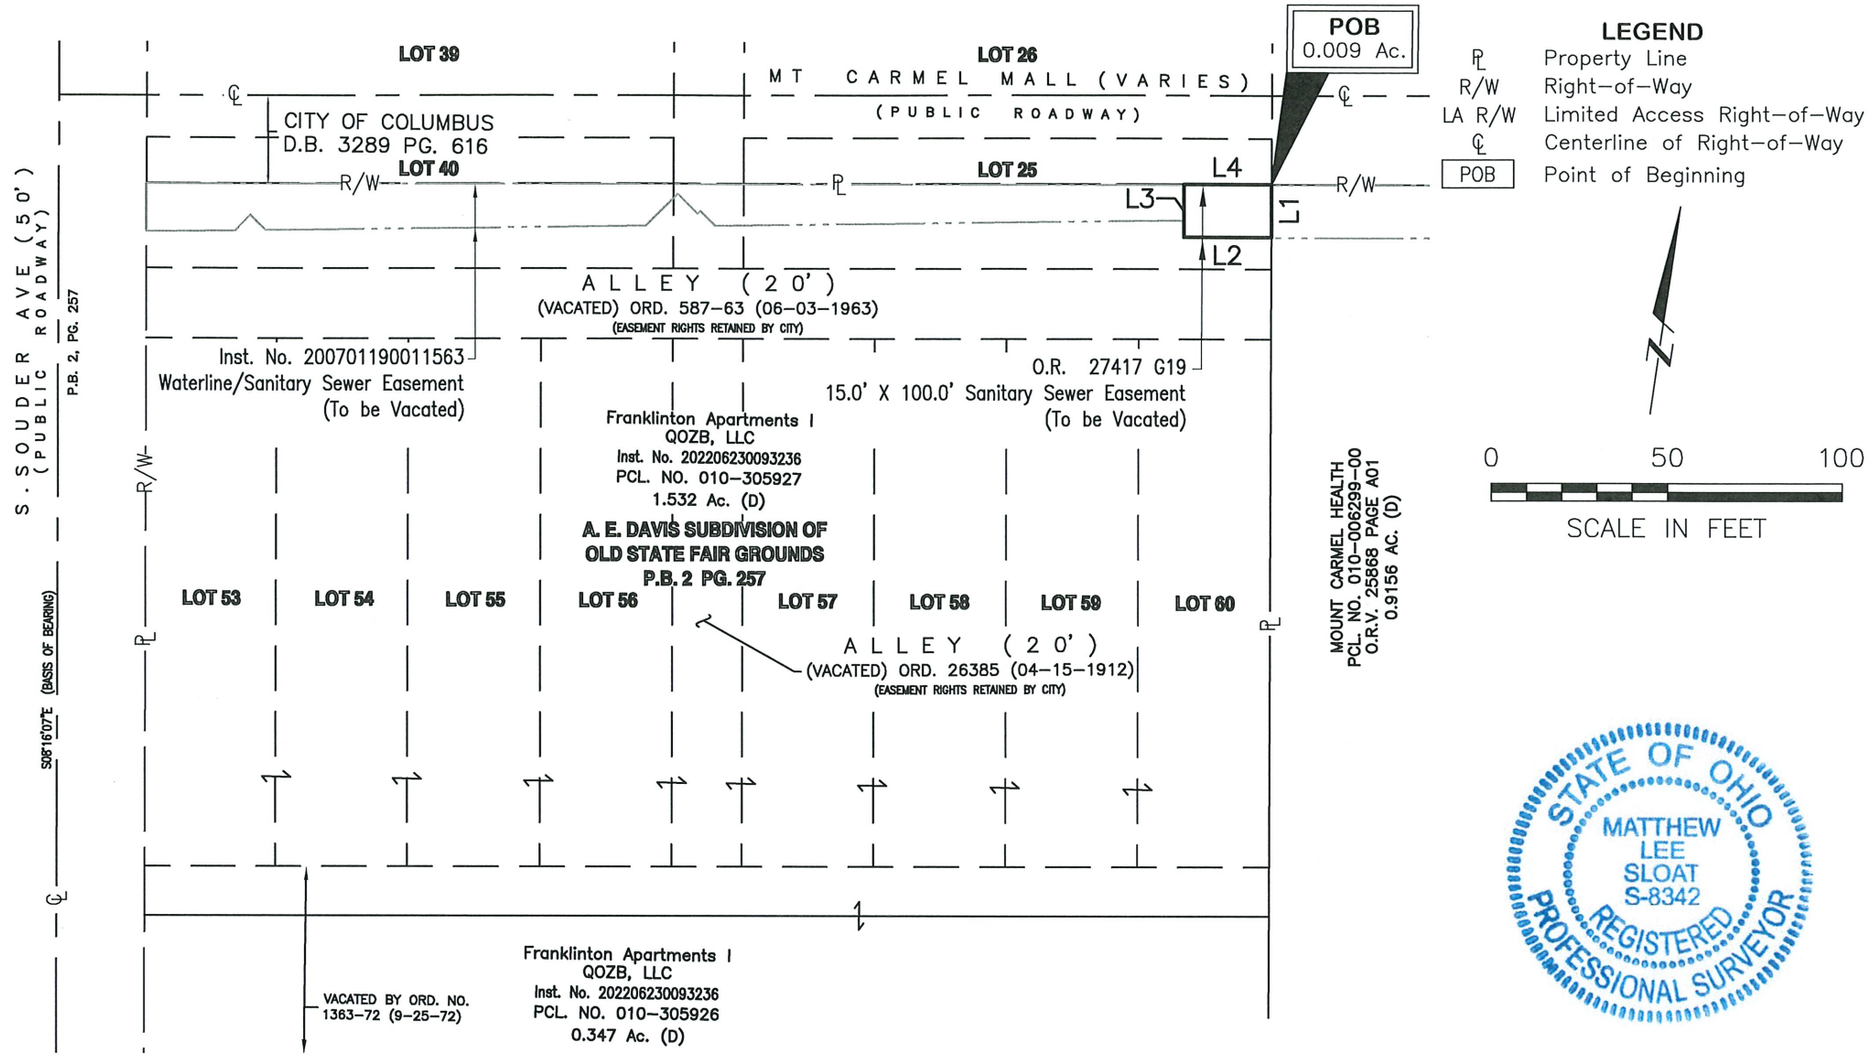

LEGEND

℄	Property Line
R/W	Right-of-Way
LA R/W	Limited Access Right-of-Way
℄	Centerline of Right-of-Way
POB	Point of Beginning

0 50 100

SCALE IN FEET

LINE TABLE

LINE #	LENGTH	DIRECTION
L1	15.00	S08° 14' 51"E
L2	24.93	S81° 29' 50"W
L3	15.00	N08° 30' 10"W
L4	25.00	N81° 29' 50"E

STATE OF OHIO
MATTHEW LEE SLOAT
S-8342
REGISTERED PROFESSIONAL SURVEYOR

NOTES

Field survey was conducted from 03-19-2021 to 07-13-2022.

BASIS OF BEARINGS

Ohio State Plane Coordinate System, Ohio South Zone, NAD83 (2011) as determined by ODOT RTN observations, with the centerline of South Souder Avenue bearing South 08°16'07" East.

E. P. FERRIS AND ASSOCIATES INC
Consulting Civil Engineers and Surveyors
2130 QUARRY TRAILS DR, 2ND FLOOR
COLUMBUS, OHIO 43228
(614) 299-2999
(614) 299-2992 (Fax)
www.EPFERRIS.com

BY: Matthew Lee Sloat 8/19/22

Matthew Lee Sloat, P.E., P.S.
Registered Surveyor No. 8342

DRWN BY TKC CHK BY MLS DATE 8/19/2022

1005.038

M:\1005038_MtCarmelHealth\Data\Exhibits\Easements\1005038_EAS-EXH1.dwg ~Layout Last Edited By tkelly on 8/19/22