0.91± ACRE ANNEXATION FROM THE TOWNSHIP OF CLINTON TO THE CITY OF COLUMBUS

Township of Clinton, Franklin County, Ohio
Quarter Township 3, Township 1, Range 18,
United States Military Lands

Legend

Area to be Annexed

Existing City of Columbus Corp Line

Proposed City of Columbus Corp Line

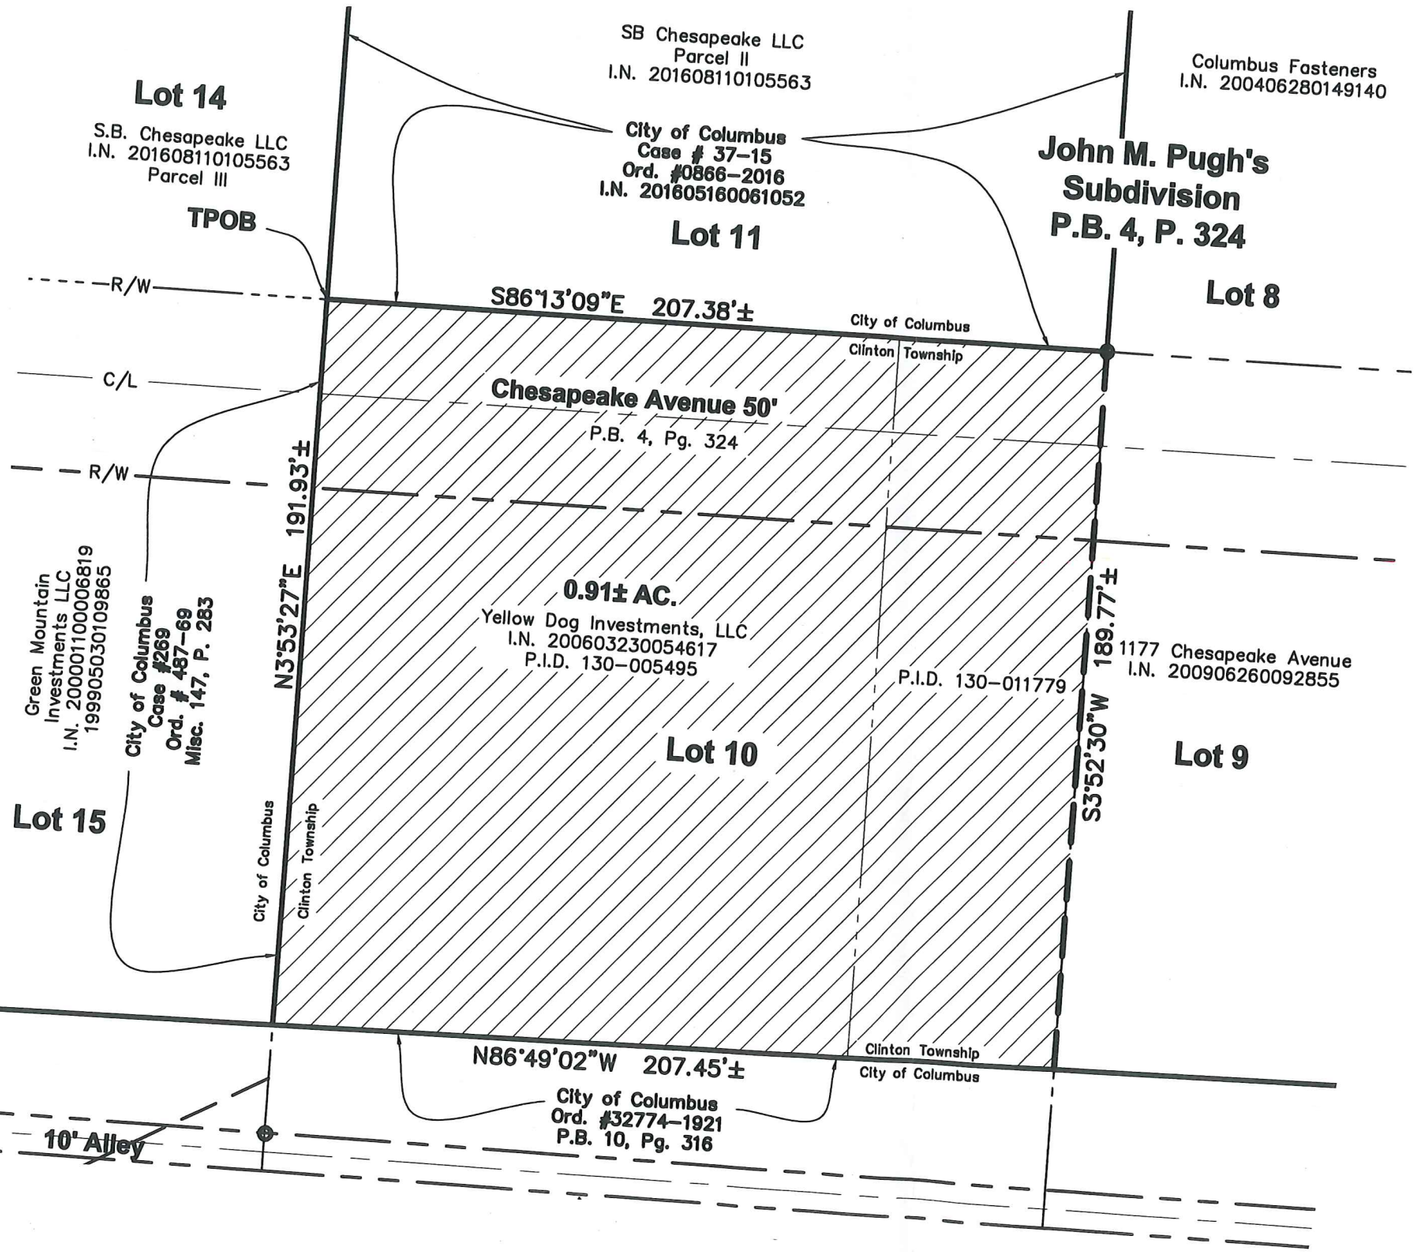

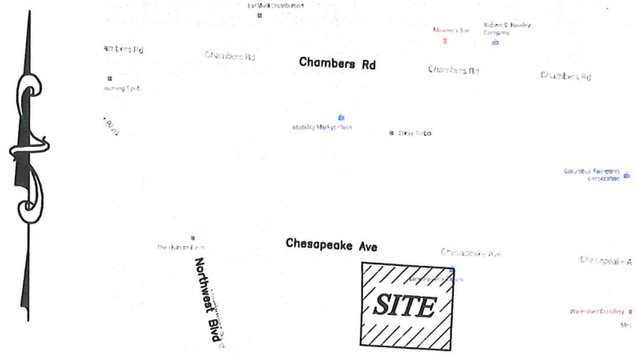

Location Map – NTS

40' 0 20' 40' 80'

1" = 40'

Length of Contiguity: ±606.8 feet
Total Length of Perimeter: ±796.5 feet
Percentage of Contiguity : ±76.2%

No islands of township property are created by this annexation.

STATE OF OHIO
DOUGLAS HOCK
S-7661
REGISTERED
PROFESSIONAL SURVEYOR

4/12/21

Douglas R. Hock, P.S. 7661 Date:

Advanced Civil Design, Inc
781 Science Blvd., Suite 100
Gahanna, OH 43230
Phone 614-428-7750

Job No.: 21-0197-65
Date: 4/12/2021

RECEIVED
APR 13 2021
Franklin County Engineer
Cornell R. Robertson, P.E., P.S.

ANNEXATION
PLAT & DESCRIPTION
ACCEPTABLE
CORNELL R. ROBERTSON, P.E., P.S.
FRANKLIN COUNTY ENGINEER
By FRL/MS Date 13-Apr-21

Z:\21-0197-65\DWG\PRODUCTION DRAWINGS\SURVEY\21-0197-65 annexation.dwg Page 1 Apr 12, 2021 - 1:03:21pm bkershner