SITUATED IN THE STATE OF OHIO, COUNTY OF FRANKIN,
CITY OF COLUMBUS, BEING THE ALLEY BETWEEN LOTS 82-87
OF STEWART & JONES SUB. (PLAT BOOK 2, PAGE 192)

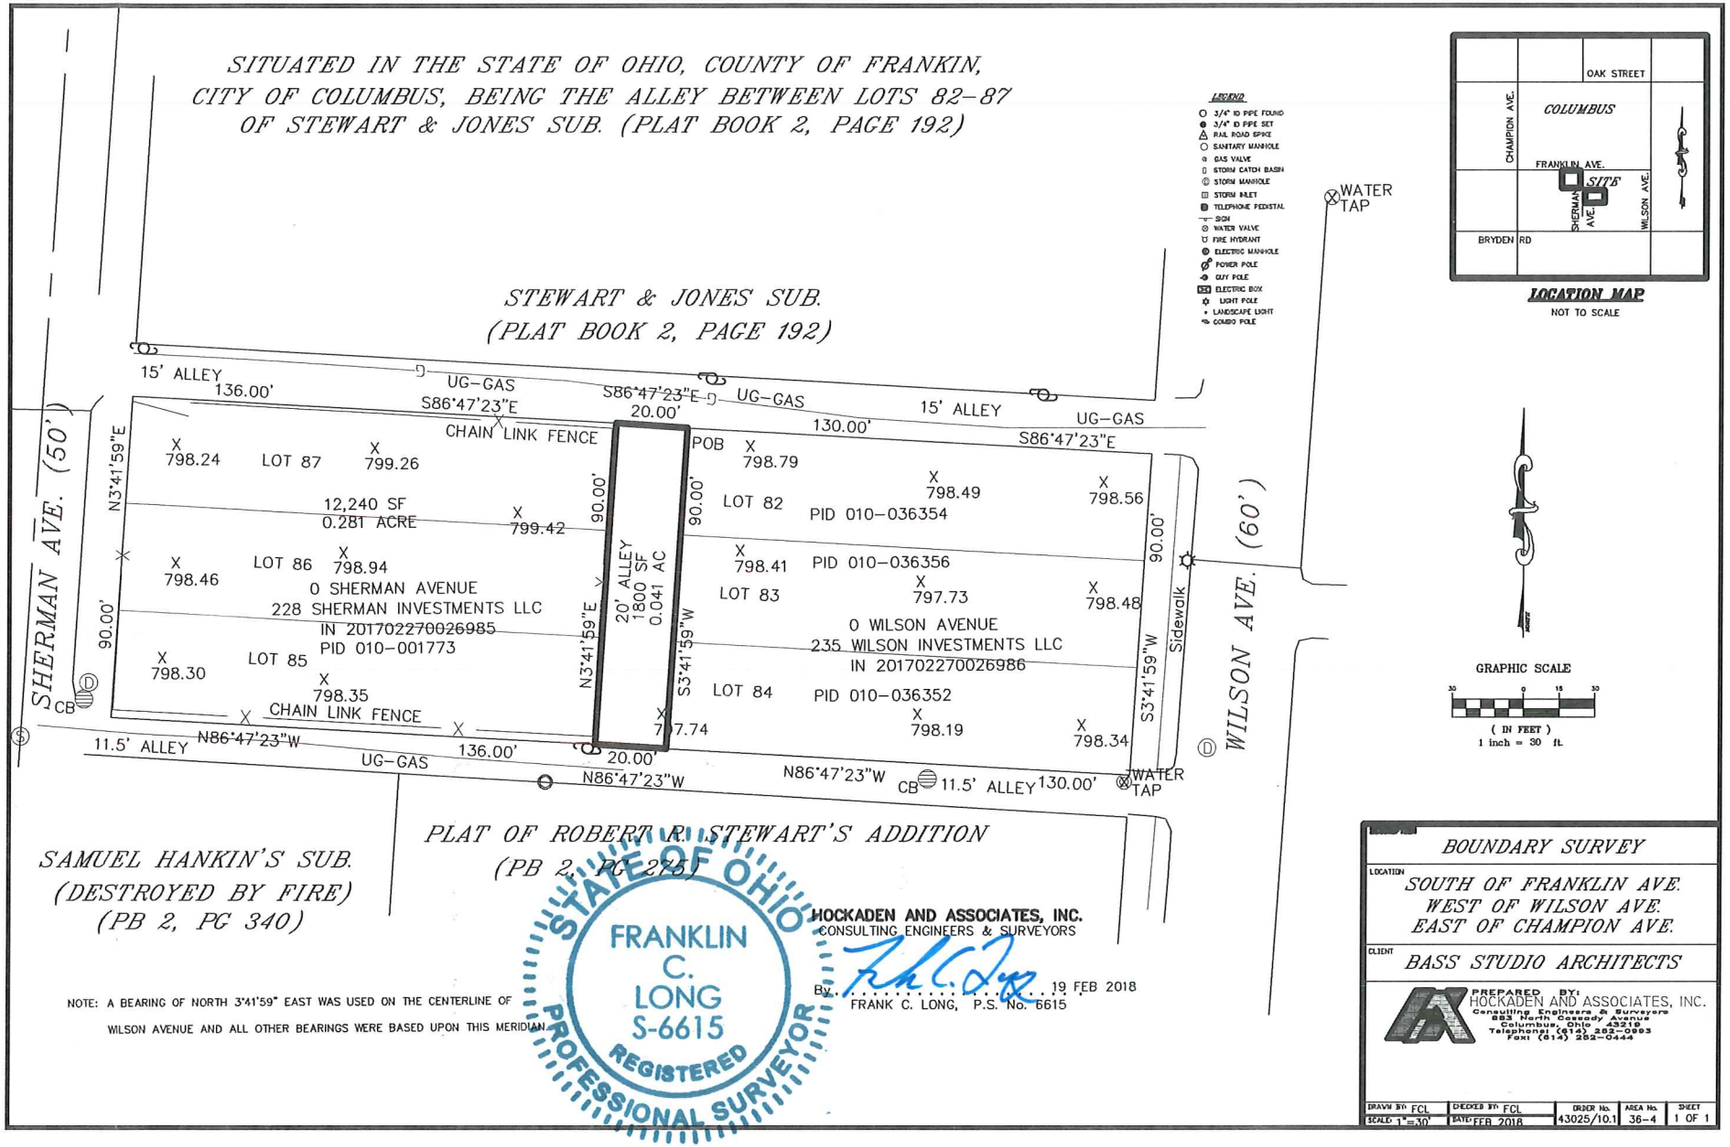

LEGEND
- 3/4" ID PIPE FOUND
- 3/4" ID PIPE SET
- RAIL ROAD SPIKE
- SANITARY MANHOLE
- GAS VALVE
- STORM CATCH BASIN
- STORM MANHOLE
- STORM INLET
- TELEPHONE PEDISTAL
- SIGN
- WATER VALVE
- FIRE HYDRANT
- ELECTRIC MANHOLE
- POWER POLE
- GUY POLE
- ELECTRIC BOX
- LIGHT POLE
- LANDSCAPE LIGHT
- COMBO POLE

LOCATION MAP
NOT TO SCALE

GRAPHIC SCALE
30 0 15 30
(IN FEET)
1 inch = 30 ft.

NOTE: A BEARING OF NORTH 3°41'59" EAST WAS USED ON THE CENTERLINE OF WILSON AVENUE AND ALL OTHER BEARINGS WERE BASED UPON THIS MERIDIAN

STATE OF OHIO
FRANKLIN C. LONG S-6615
REGISTERED PROFESSIONAL SURVEYOR

HOCKADEN AND ASSOCIATES, INC.
CONSULTING ENGINEERS & SURVEYORS

BY: ..... 19 FEB 2018
FRANK C. LONG, P.S. No. 6615

BOUNDARY SURVEY

LOCATION
SOUTH OF FRANKLIN AVE.
WEST OF WILSON AVE.
EAST OF CHAMPION AVE.

CLIENT
BASS STUDIO ARCHITECTS

PREPARED BY:
HOCKADEN AND ASSOCIATES, INC.
Consulting Engineers & Surveyors
883 North Cassady Avenue
Columbus, Ohio 43219
Telephone: (614) 252-0993
Fax: (614) 252-0444

DRAWN BY: FCL	CHECKED BY: FCL	ORDER No.	AREA No.	SHEET
SCALE: 1"=30'	DATE: FEB 2018	43025/10.1	36-4	1 OF 1