EMH&T
Evans, Mechwart, Hambleton & Tilton, Inc.
Engineers • Surveyors • Planners • Scientists
5500 New Albany Road, Columbus, OH 43054
Phone: 614.775.4500 Toll Free: 888.775.3648
emht.com

AERIAL ENCROACHMENT EASEMENT

SECTION 16, TOWNSHIP 5, RANGE 22
REFUGEE LANDS
CITY OF COLUMBUS, COUNTY OF FRANKLIN, STATE OF OHIO

Date:	June 27, 2017
Scale:	1" = 10'
Job No:	2017-0274

Note: The vertical limits of this easement are as follows: Beginning at a point 12.67 feet above the top of existing sidewalk and extending upward to a point 53.00 feet above the top of existing sidewalk.

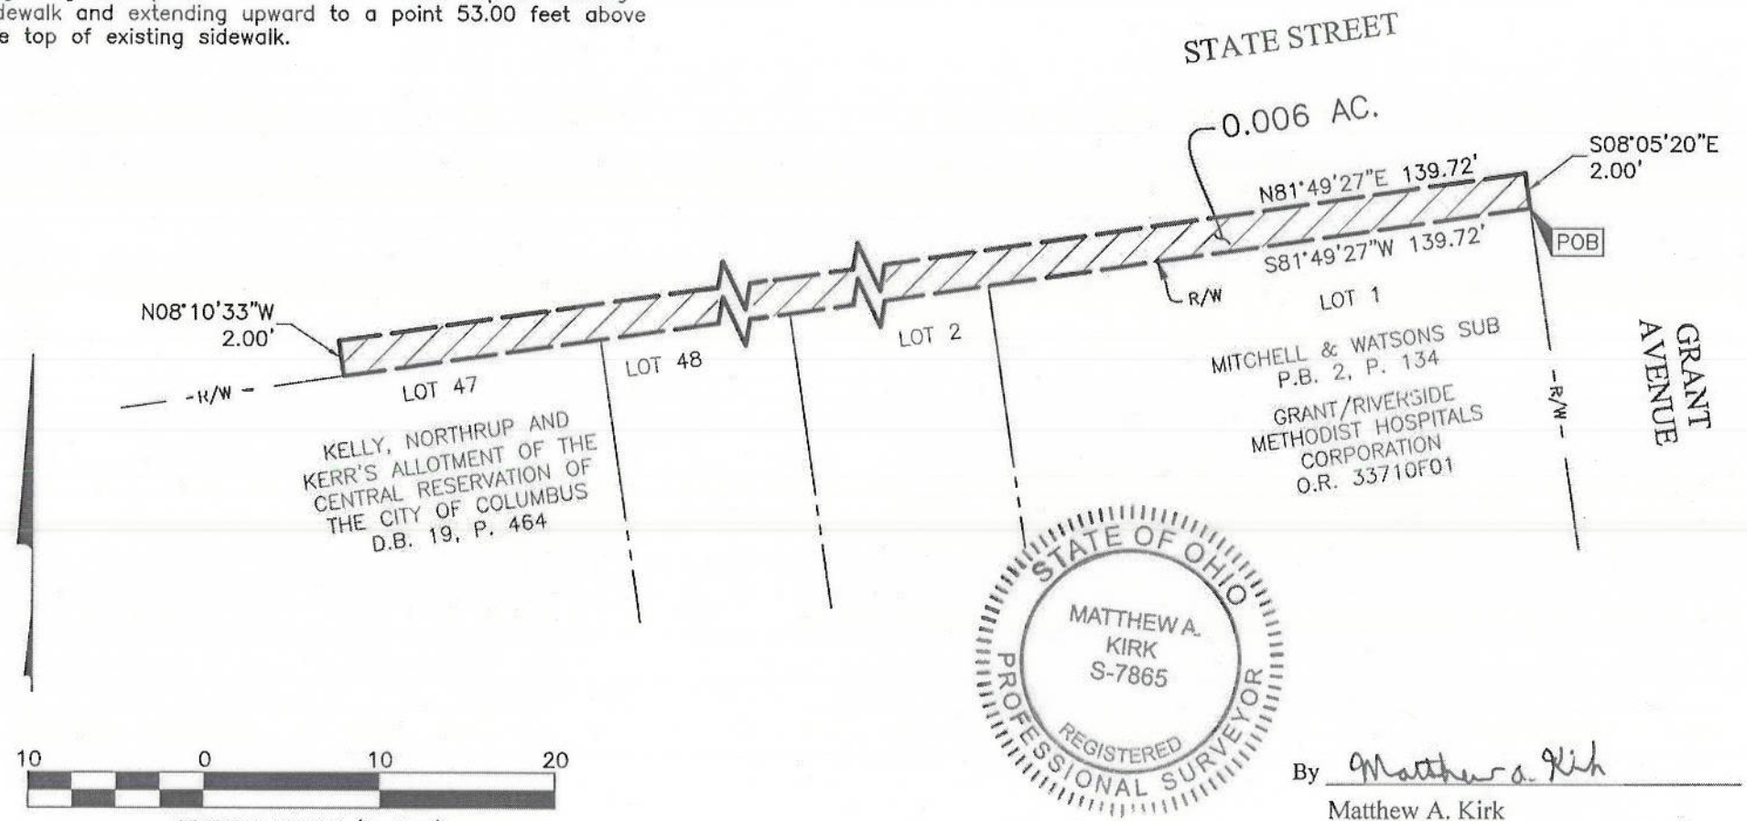

By Matthew A. Kirk 27 JUNE 17

Matthew A. Kirk
Professional Surveyor No. 7865

Date

J:\20170274\DWG\04SHEETS\EASEMENTS\20170274-VS-ESMT-ENCR-01.DWG plotted by PRITCHARD, IAN on 6/27/2017 10:53:11 AM last saved by IPRITCHARD on 6/27/2017 10:51:51 AM
Xrefs: