EXHIBIT "B"

TEMPORARY GAS PIPELINES EASEMENT

TO COLUMBIA GAS OF OHIO, INC.

ON THE PROPERTY OF:

THE CITY OF COLUMBUS

SITUATED IN:

IN-LOTS 133-135, CITY OF COLUMBUS
D.B. F, PG. 332 (P.B. 3, PG. 247)
CITY OF COLUMBUS, FRANKLIN CO., OHIO

N

0 10 20 50 75
SCALE: 1"=50'

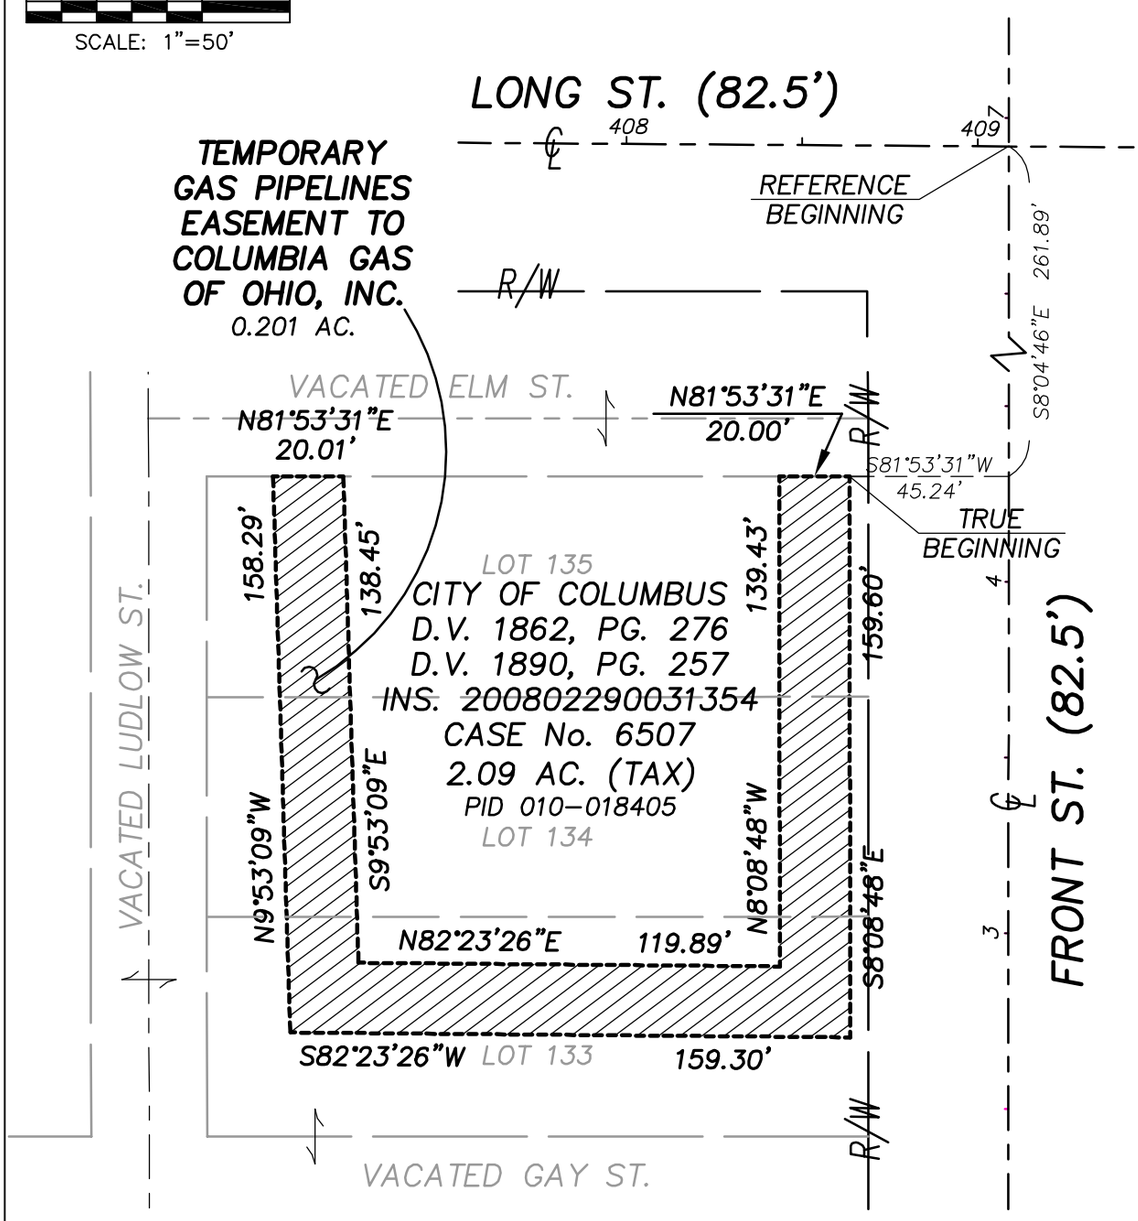

BASIS OF BEARING

Bearings hereon are referenced to S8°08'48"E for the westerly R/W line of Front St., per an assumed bearing.

LEGEND

℄ PROPERTY LINE

R/W PUBLIC RD. RIGHT-OF-WAY

WESTERVILLE LAND SURVEYING, LLC

90 E. COLLEGE AVE.
WESTERVILLE, OH 43081
(614) 899-2209

DATE: 9/09/15 REVISED: 9/16/15
JOB No.: 15-222 F.B./PG.: N/A
CLIENT: COLUMBIA GAS OF OHIO, INC.
CLIENT P.O.: 15-0139019-00

DRAWING NAME: 15222ES.DWG

STATE OF OHIO
MICHAEL P. LOMANO
7711
REGISTERED
PROFESSIONAL SURVEYOR

BY Michael P. Lomano
OHIO PROFESSIONAL SURVEYOR No. 7711