Z:\17-0027-149\DWG\PRODUCTION DRAWINGS\SURVEY\0027-149 daniels split piece annexation exhibit (9-11-19).dwg Exhibit Oct 28, 2019 - 3:01:00pm bkars

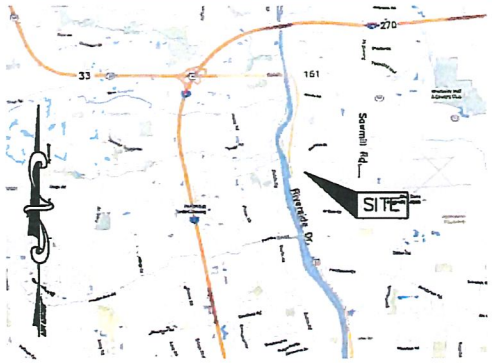

LOCATION MAP

No Scale

150' 0 75' 150' 300'

1" = 150'

ANNEXATION
PLAT & DESCRIPTION
ACCEPTABLE
CORNELL R. ROBERTSON, P.E., P.S.
FRANKLIN COUNTY ENGINEER

By: _____ Date 10/29/2019

0.388± Ac.

Length of Contiguity: ±311.4 feet
Total Length of Perimeter: ±622.8 feet
Percentage of Contiguity : ±50.0%

No islands of township property are created by this annexation.

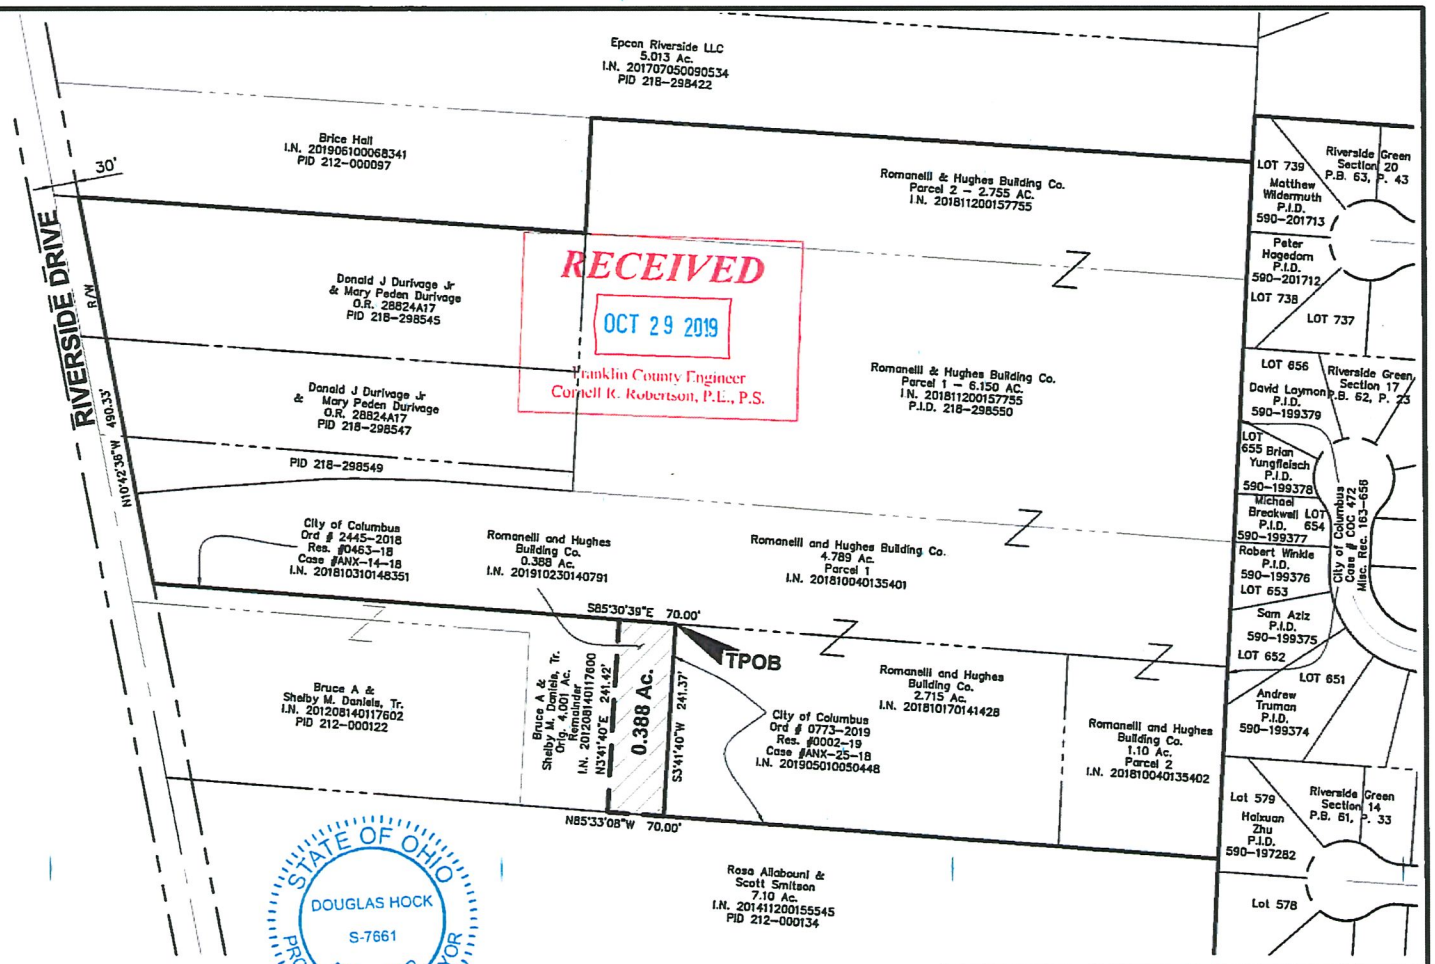

RECEIVED
OCT 29 2019
Franklin County Engineer
Cornell R. Robertson, P.E., P.S.

STATE OF OHIO
DOUGLAS HOCK
S-7661
REGISTERED
PROFESSIONAL SURVEYOR

0.388± ACRE ANNEXATION FROM THE TOWNSHIP OF PERRY TO THE CITY OF COLUMBUS

Township of Perry,
Franklin County, Ohio
Quarter Township 3, Township 2
Range 19, U.S.M.L.

Legend

- Area to be Annexed
- Existing City of Columbus Corp Line
- Proposed City of Columbus Corp Line

10/28/19

Douglas R. Hock, P.S. 7661 Date:

Advanced Civil Design, Inc
422 Beecher Road
Gahanna, OH 43230
Phone 614-428-7750

Job No.: 17-0027-149
Date: 10/28/2019