Myers Surveying Company, Inc.

2740 East Main Street, Columbus 43209 (Bexley), Ohio
614-235-8677 FAX:614-235-4559

A Boundary Survey prepared for and certified to:

James G. Lisk

Legal Description: Situated in The State of Ohio, County of Franklin, City of Columbus Being 0.029 Acres, Part of a Ten (10) Foot Wide Alley of Jas. Fullerton's Subdivision, as shown and delineated upon the recorded plat thereof, of record in Plat Book 4, Page 421.

Applicant:

Posted Address: Alley N. of 1318-1330 Oak Street, Columbus, Ohio

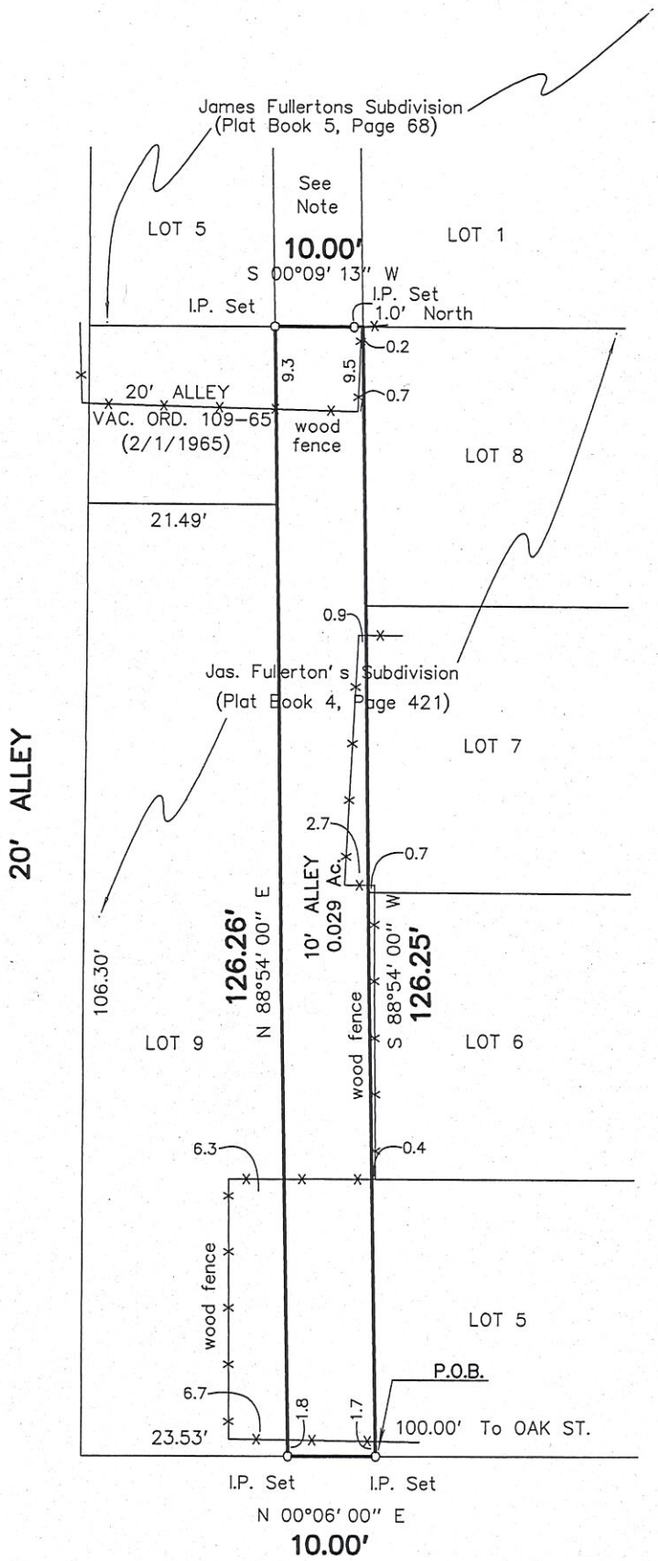

Scale 1" = 20'

Date: 02/05/2018

Note

Kyle E. Hofmeister
0.024 Ac.
(Inst. No. 201506260086103)

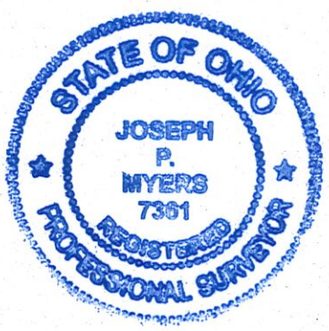

We hereby certify that the foregoing Boundary Survey was prepared from actual field measurements in accordance with Chapter 4733-37 Ohio Administrative Code. Iron pipes set are 30"x1" O.D. with an orange plastic plug inscribed "MYERS P.S. 6579", unless otherwise noted. Basis of bearings is the south line Of Fair Ave. assumed EAST: held as North 00° 00' 00" West.

Myers Surveying Co., Inc.

By _____ 2/5/2018

Professional Surveyor

Myers Order No. - 2-01/05/2018 201801052	Rec.	Field	DWG	Ltr.	Ck.