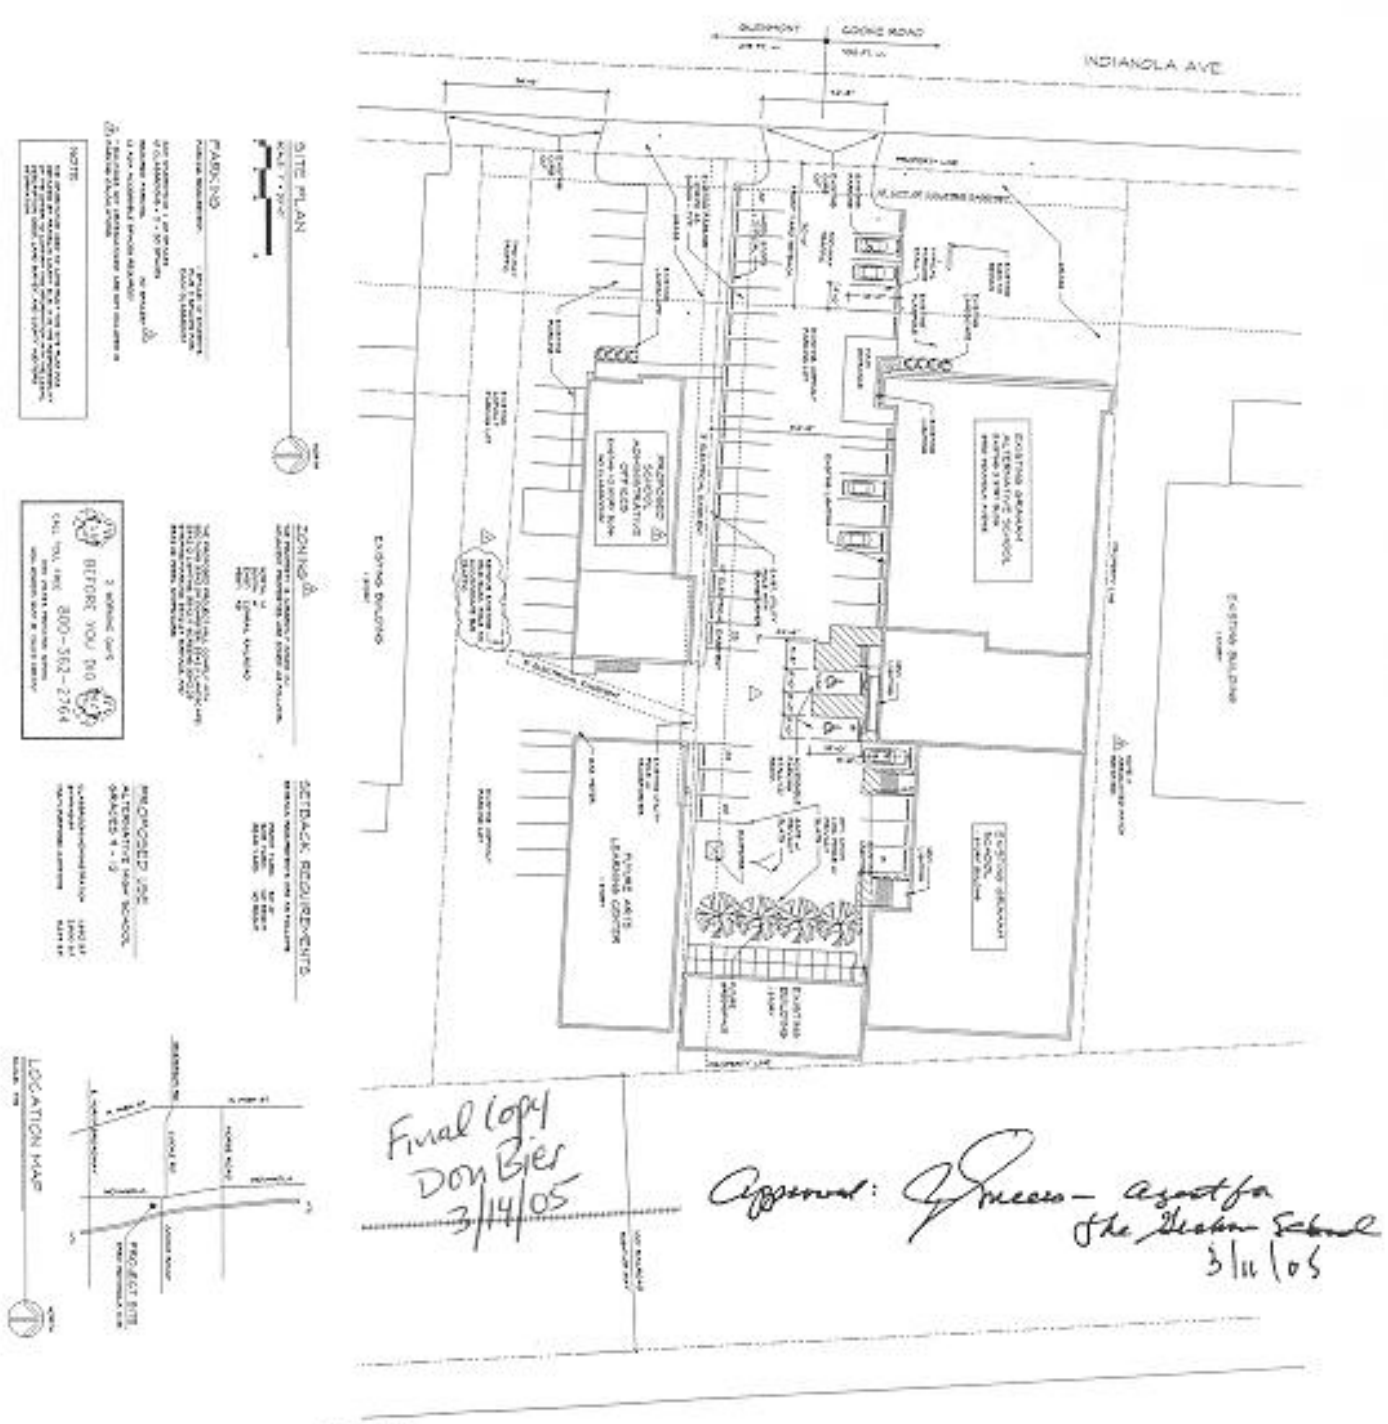

m&w

mall & weithman architects, inc.

4515 indianola avenue, columbus, ohio 43214

614-267-6660 · 614-267-6676 fax

interior renovations for:

Graham Alternative School

3550 Indianola Avenue

Columbus, Ohio 43214

7 JUNE 2004

ORD0201-2005; CV04-043