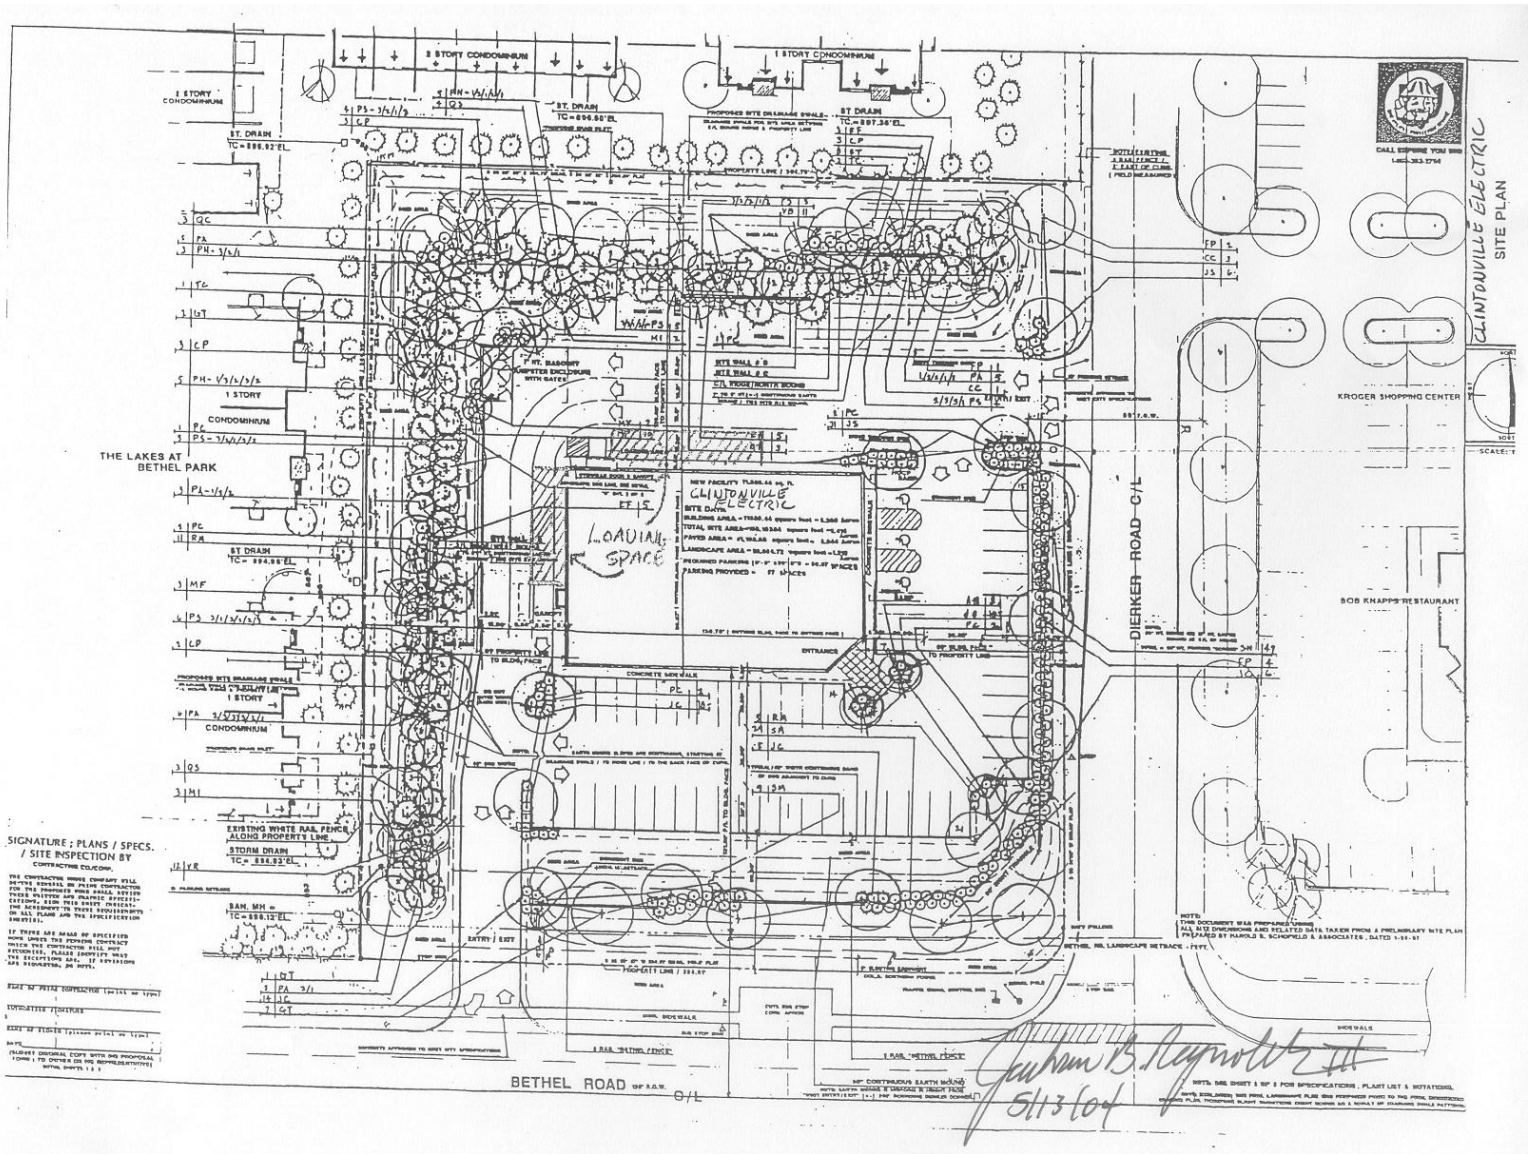
CLINTONVILLE ELECTRIC
SITE PLAN
2 STORY CONDOMINIUM
1 STORY CONDOMINIUM
THE LAKES AT BETHEL PARK
KROGER SHOPPING CENTER
BOB KNAPPS RESTAURANT
DIERKER ROAD C/L
BETHEL ROAD
LOADING SPACE
EXISTING WHITE RAIL FENCE ALONG PROPERTY LINE
SIGNATURE ; PLANS / SPECS. / SITE INSPECTION BY
5/13/04