EMH&T
Evans, Mechwart, Hambleton & Tilton, Inc.
Engineers • Surveyors • Planners • Scientists
5500 New Albany Road, Columbus, OH 43054
Phone: 614.775.4500 Toll Free: 888.775.3648
emht.com

EASEMENT VACATIONS

SECTION 21, TOWNSHIP 5, RANGE 22
REFUGEE LANDS
CITY OF COLUMBUS, COUNTY OF FRANKLIN, STATE OF OHIO

Date: July 22, 2016	Job No: 2014-1235	Scale: 1" = 10'

LINE TABLE		
LINE	BEARING	DISTANCE
L1	N85°47'36"W	5.00'
L2	S85°47'36"E	3.00'
L3	S85°47'36"E	2.00'
L4	S85°47'36"E	1.00'
L5	N85°47'36"W	1.00'

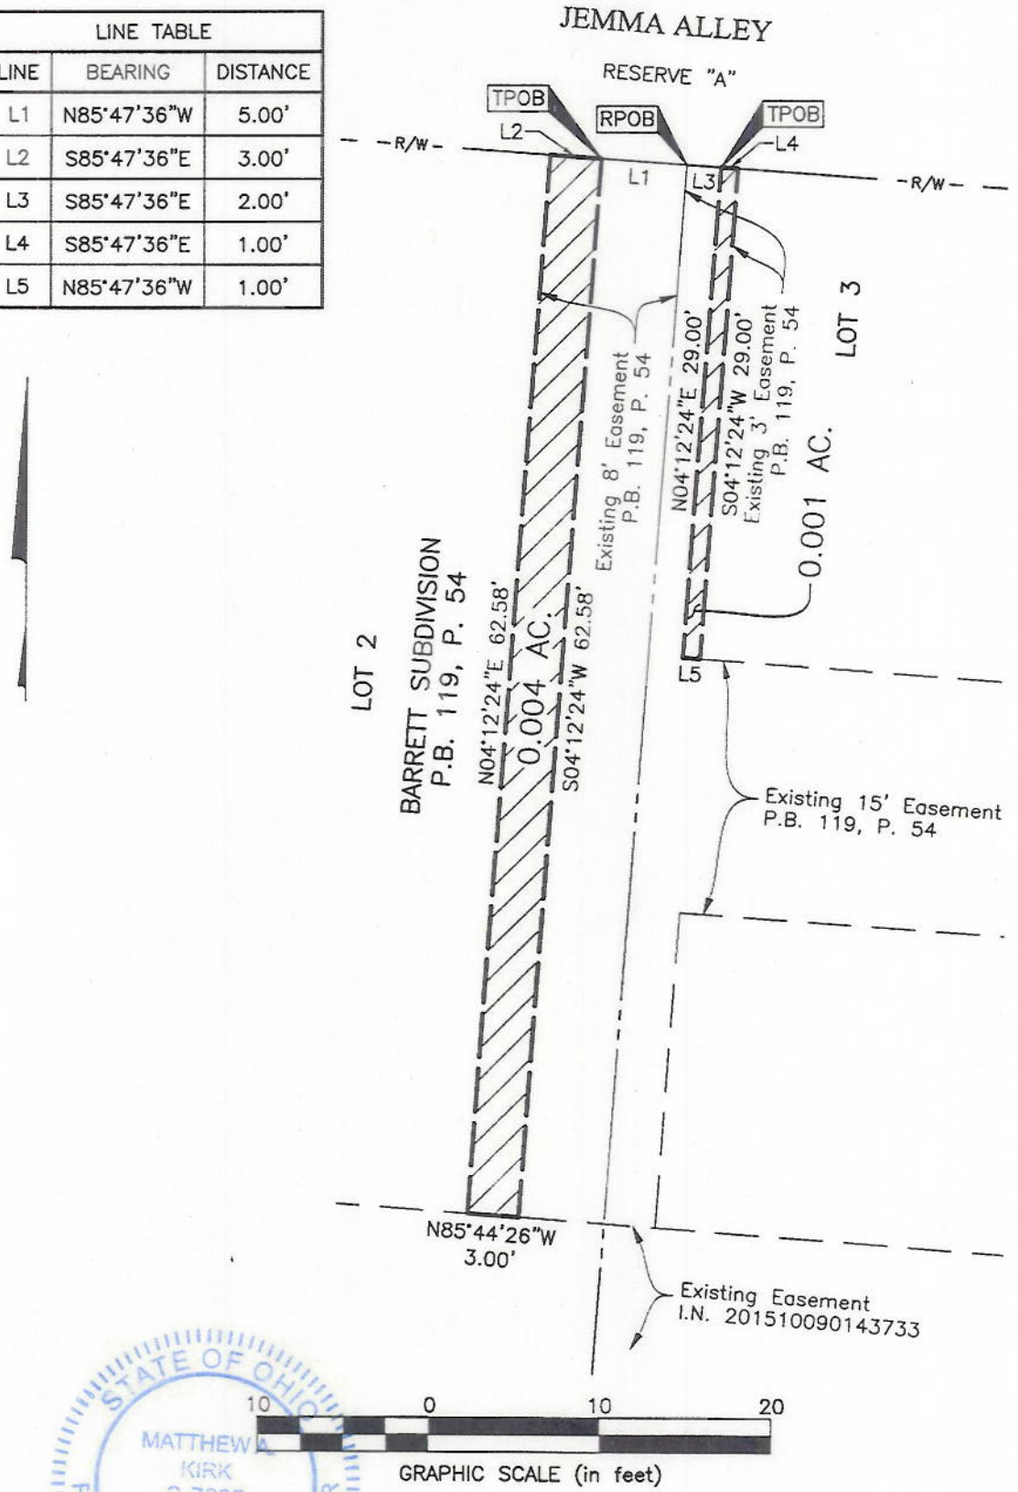

STATE OF OHIO
MATTHEW A KIRK
S-7865
REGISTERED
PROFESSIONAL SURVEYOR

By Matthew A Kirk 22 July 16
Matthew A. Kirk Date
Professional Surveyor No. 7865

J:\20141235\DWG\04SHEETS\EASEMENTS\20141235-VS-ESMT-VACT-02.DWG plotted by KIRK, MATTHEW on 7/25/2016 8:25:33 AM last saved by MKIRK on 7/25/2016 8:25:17 AM
Xrefs: