Proposed Annexation of 14.07 ± Acres
From Township of Jackson
To the City of Columbus

Situated in the State of Ohio, County of Franklin, Township of Jackson,
Virginia Military Survey No. 1389

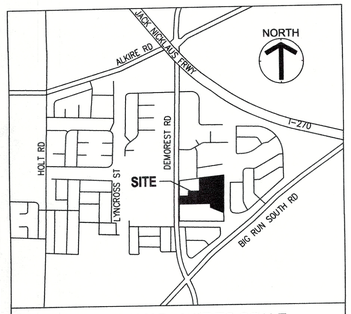

VICINITY MAP - NOT TO SCALE

LAT / LONG: 39.903475° / -83.106064°

Contiguity Note:

The total perimeter of annexation area is 4,026 feet, of which 959 feet are contiguous with the City of Columbus by Ordinance Number 1881-02 giving 24% contiguity.

This exhibit was prepared from record information from the Franklin County Engineer, Recorder, and Auditor, and is not intended for the transfer of real property.

The annexation description of the location of the property to be annexed and is not a boundary survey as defined in O.A.C. Chapter 4733.37.

RECEIVED
APR 3 2025
FRANKLIN COUNTY ENGINEER
ADAM W. FOWLER, P.E., P.S.

ANNEXATION
PLAT & DESCRIPTION
ACCEPTABLE
ADAM W. FOWLER, P.E., P.S.
FRANKLIN COUNTY ENGINEER
BY: FDA/GMA DATE: 4-3-25

PRELIMINARY APPROVAL
ADAM W. FOWLER, P.E., P.S.
fasante
03/18/2025 2:14:25 PM
PENDING ORIGINALS
*Submitted via digital format
Please return this approval, along with the original description and plat of survey, as prepared by the surveyor, signed, sealed, and dated in blue ink.

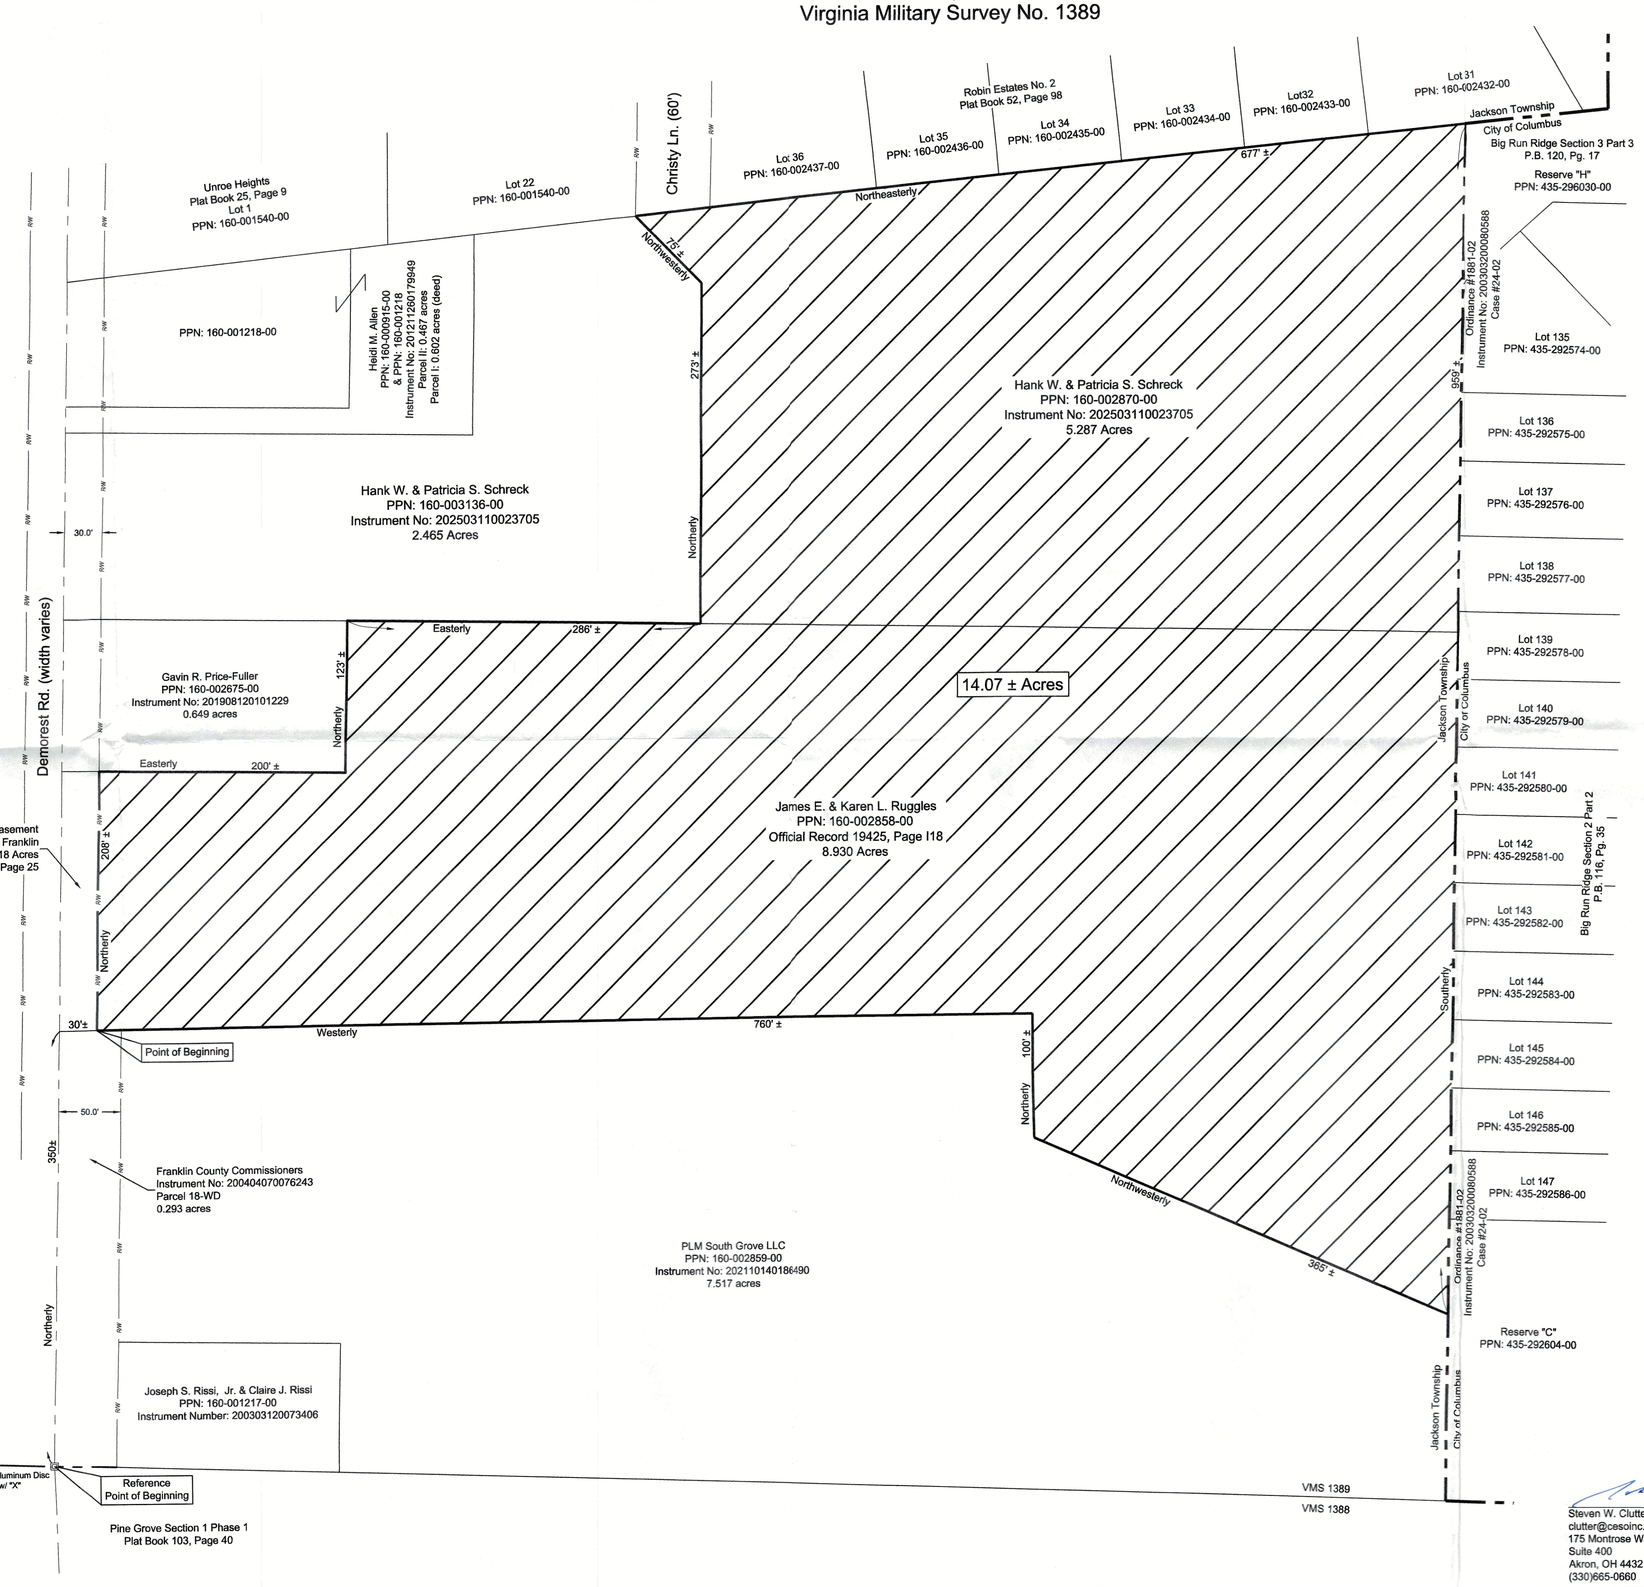

LEGEND

- Existing City of Columbus Corp Line
- Existing Parcel Line
- Proposed Annexation Corp. Line
- Proposed Area to be Annexed (14.07 ± Acres)

STATE OF OHIO
STEVEN W. CLUTTER
7655
REGISTERED
PROFESSIONAL SURVEYOR

3/19/25

Steven W. Clutter PS No. 7655 Date
clutter@cesoinc.com
175 Montrose West Ave.
Suite 400
Akron, OH 44321
(330)665-0660

CESO
WWW.CESOINC.COM
175 Montrose West Ave., Suite 400
Akron, OH 44321
Phone: 330.665.0660 Fax: 888.208.4826

14.07 ± Acre Annexation
State of Ohio, County of Franklin, Township of Jackson,
Virginia Military Survey No. 1389

Revisions / Submissions

ID	Description	Date

© 2024 CESO, INC.

Project Number:	765362
Scale:	1" = 60'
Drawn By:	ATW
Checked By:	SWC
Date:	March 12, 2025
Issue:	

Drawing Title: