SITE ENGINEERING, INC.

7453 EAST MAIN STREET
REYNOLDSBURG, OHIO 43068
PHONE: (614) 759-9900

FILE #3775
DATE:10-29-18

SITUATED IN THE STATE OF OHIO, COUNTY OF FRANKLIN, CITY OF COLUMBUS, LOCATED IN V.M.S. NO. 971 AND 3356 AND BEING PART OF an ALLEY and ROAD RIGHT-OF WAYS SHOWN ON THE RECORDED PLATS IN P.B. 5, PG 278, P.B. 16, PG. 63 AND P.B. 24, PG. 16 IN THE RECORDER'S OFFICE, FRANKLIN COUNTY, OHIO.

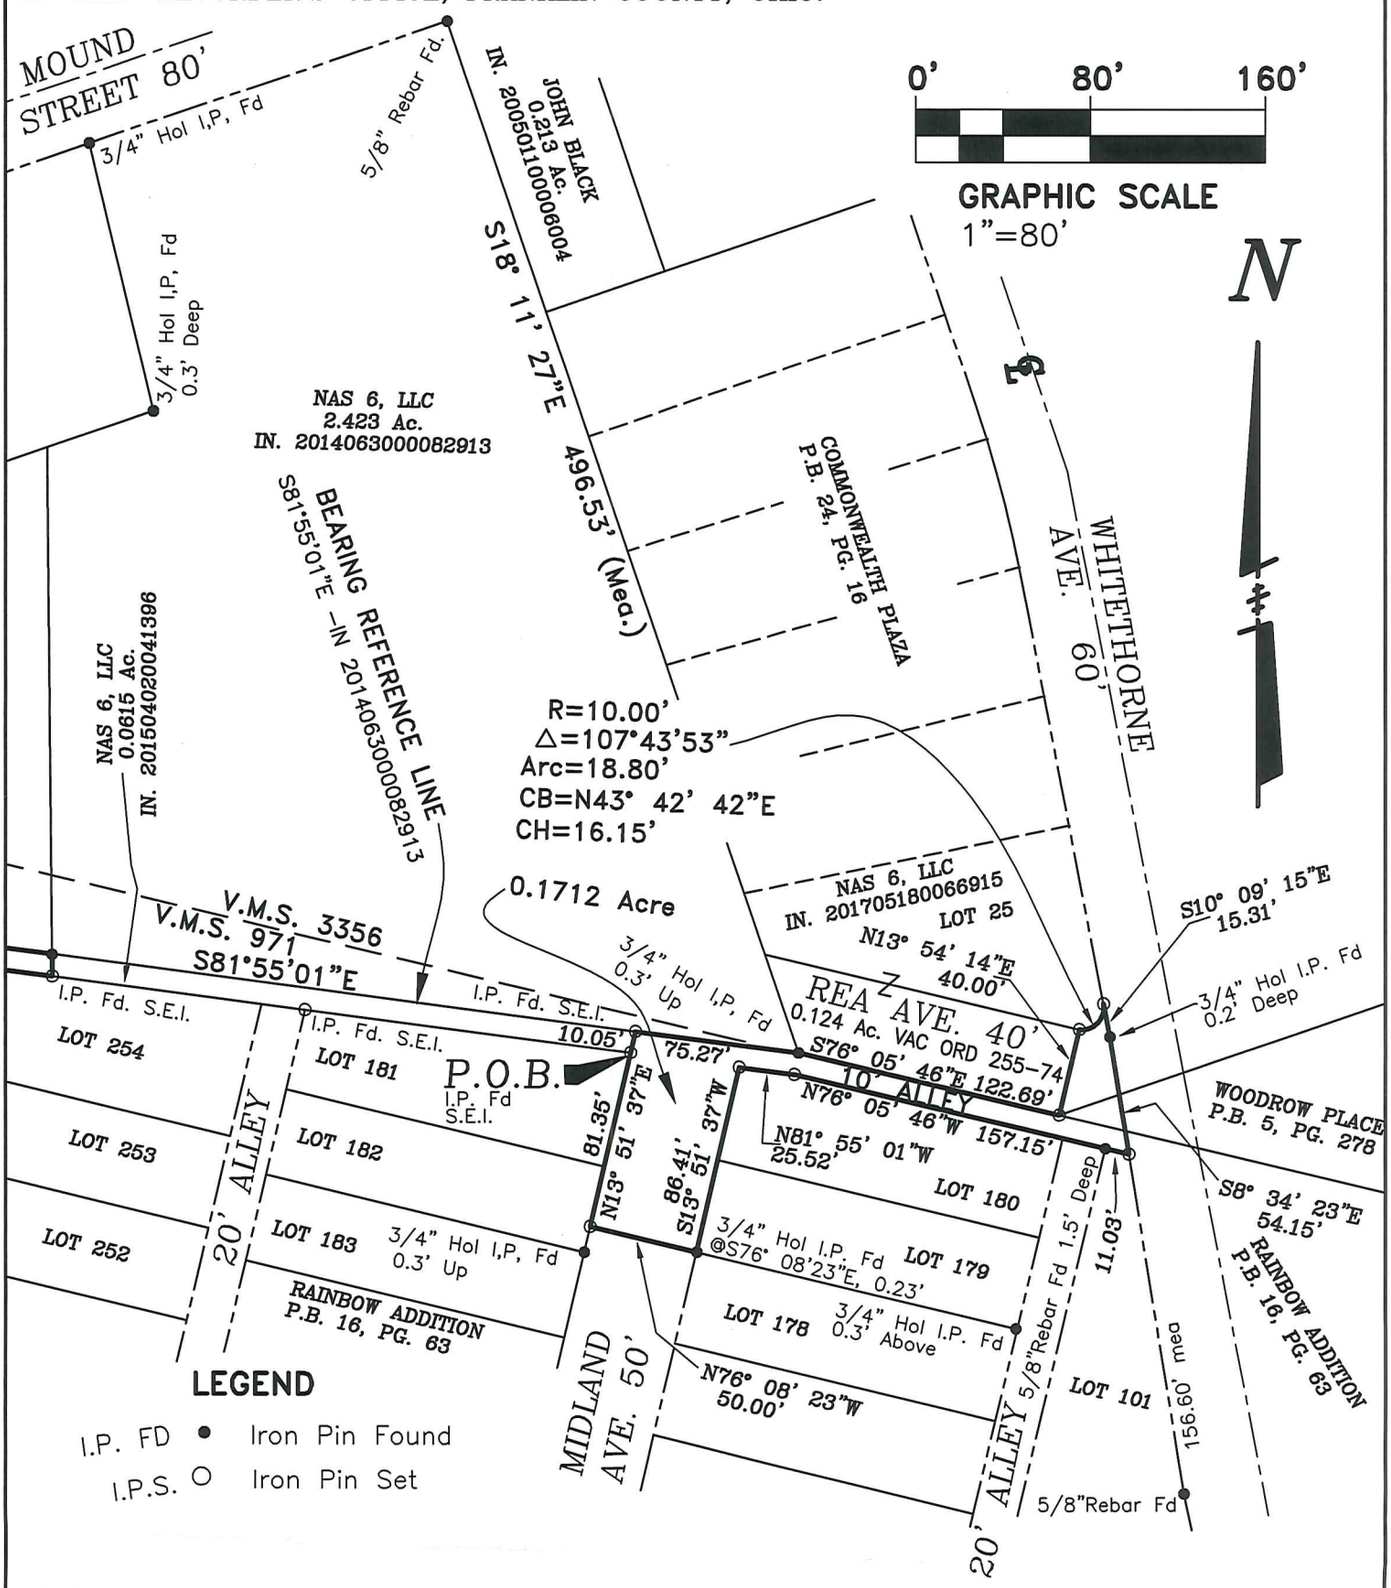

This plat was prepared from actual field survey during October 2018. Bearings are referenced to the south line of the 2.423 acre tract as called in Instrument No. 201406300082913. The iron pins set (I.P.S.) are 5/8" rebars, 30" long with yellow plastic caps stamped "SITE ENG INC".

SITE ENGINEERING, INC.

By Mark A Hazel, ps 10-29-18

Professional Surveyor # 7039

STATE OF OHIO
MARK A. HAZEL
S-7039
REGISTERED
PROFESSIONAL SURVEYOR