ANNEXATION MAP
AN08-016
89.63 acres in Jackson Township
PL Jackson Pike, LLC and RJ Jackson Pike, LLC

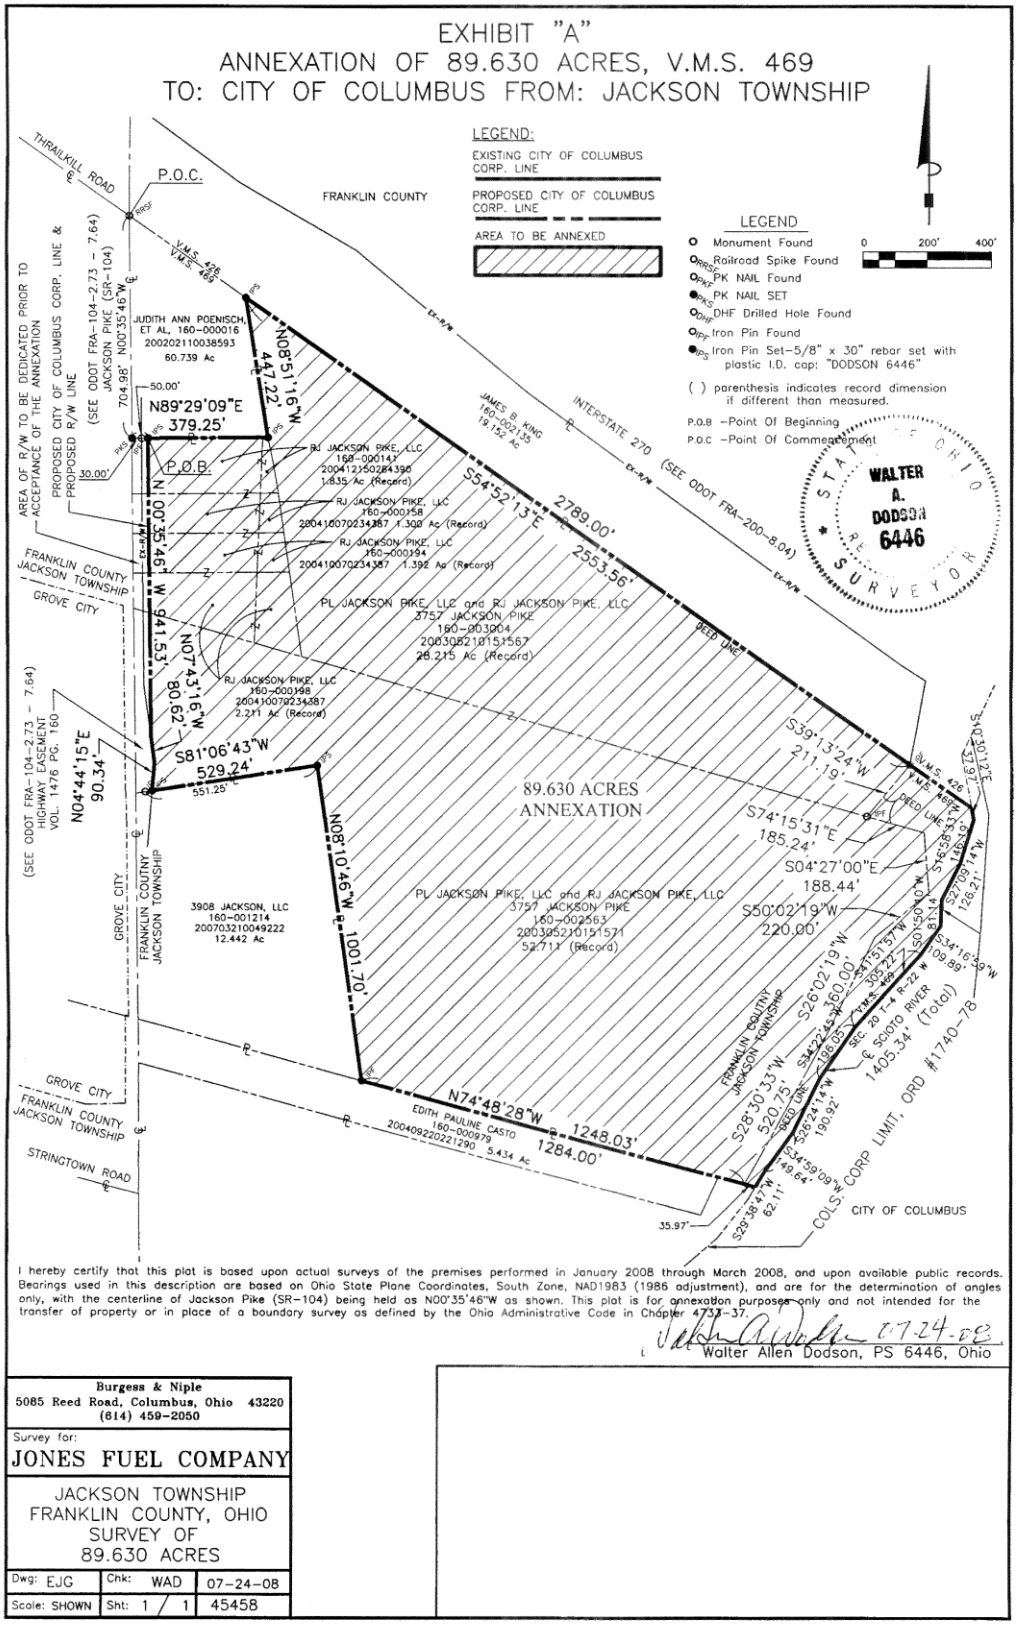

I hereby certify that this plat is based upon actual surveys of the premises performed in January 2008 through March 2008, and upon available public records. Bearings used in this description are based on Ohio State Plane Coordinates, South Zone, NAD1983 (1986 adjustment), and are for the determination of angles only, with the centerline of Jackson Pike (SR-104) being held as N00°35'46"W as shown. This plat is for annexation purposes only and not intended for the transfer of property or in place of a boundary survey as defined by the Ohio Administrative Code in Chapter 4733-37.

07-24-08

Walter Allen Dodson, PS 6446, Ohio

Burgess & Niple 5085 Reed Road, Columbus, Ohio 43220 (614) 459-2050		
Survey for: JONES FUEL COMPANY		
JACKSON TOWNSHIP FRANKLIN COUNTY, OHIO SURVEY OF 89.630 ACRES		
Dwg: EJG	Chk: WAD	07-24-08
Scale: SHOWN	Sht: 1 / 1	45458