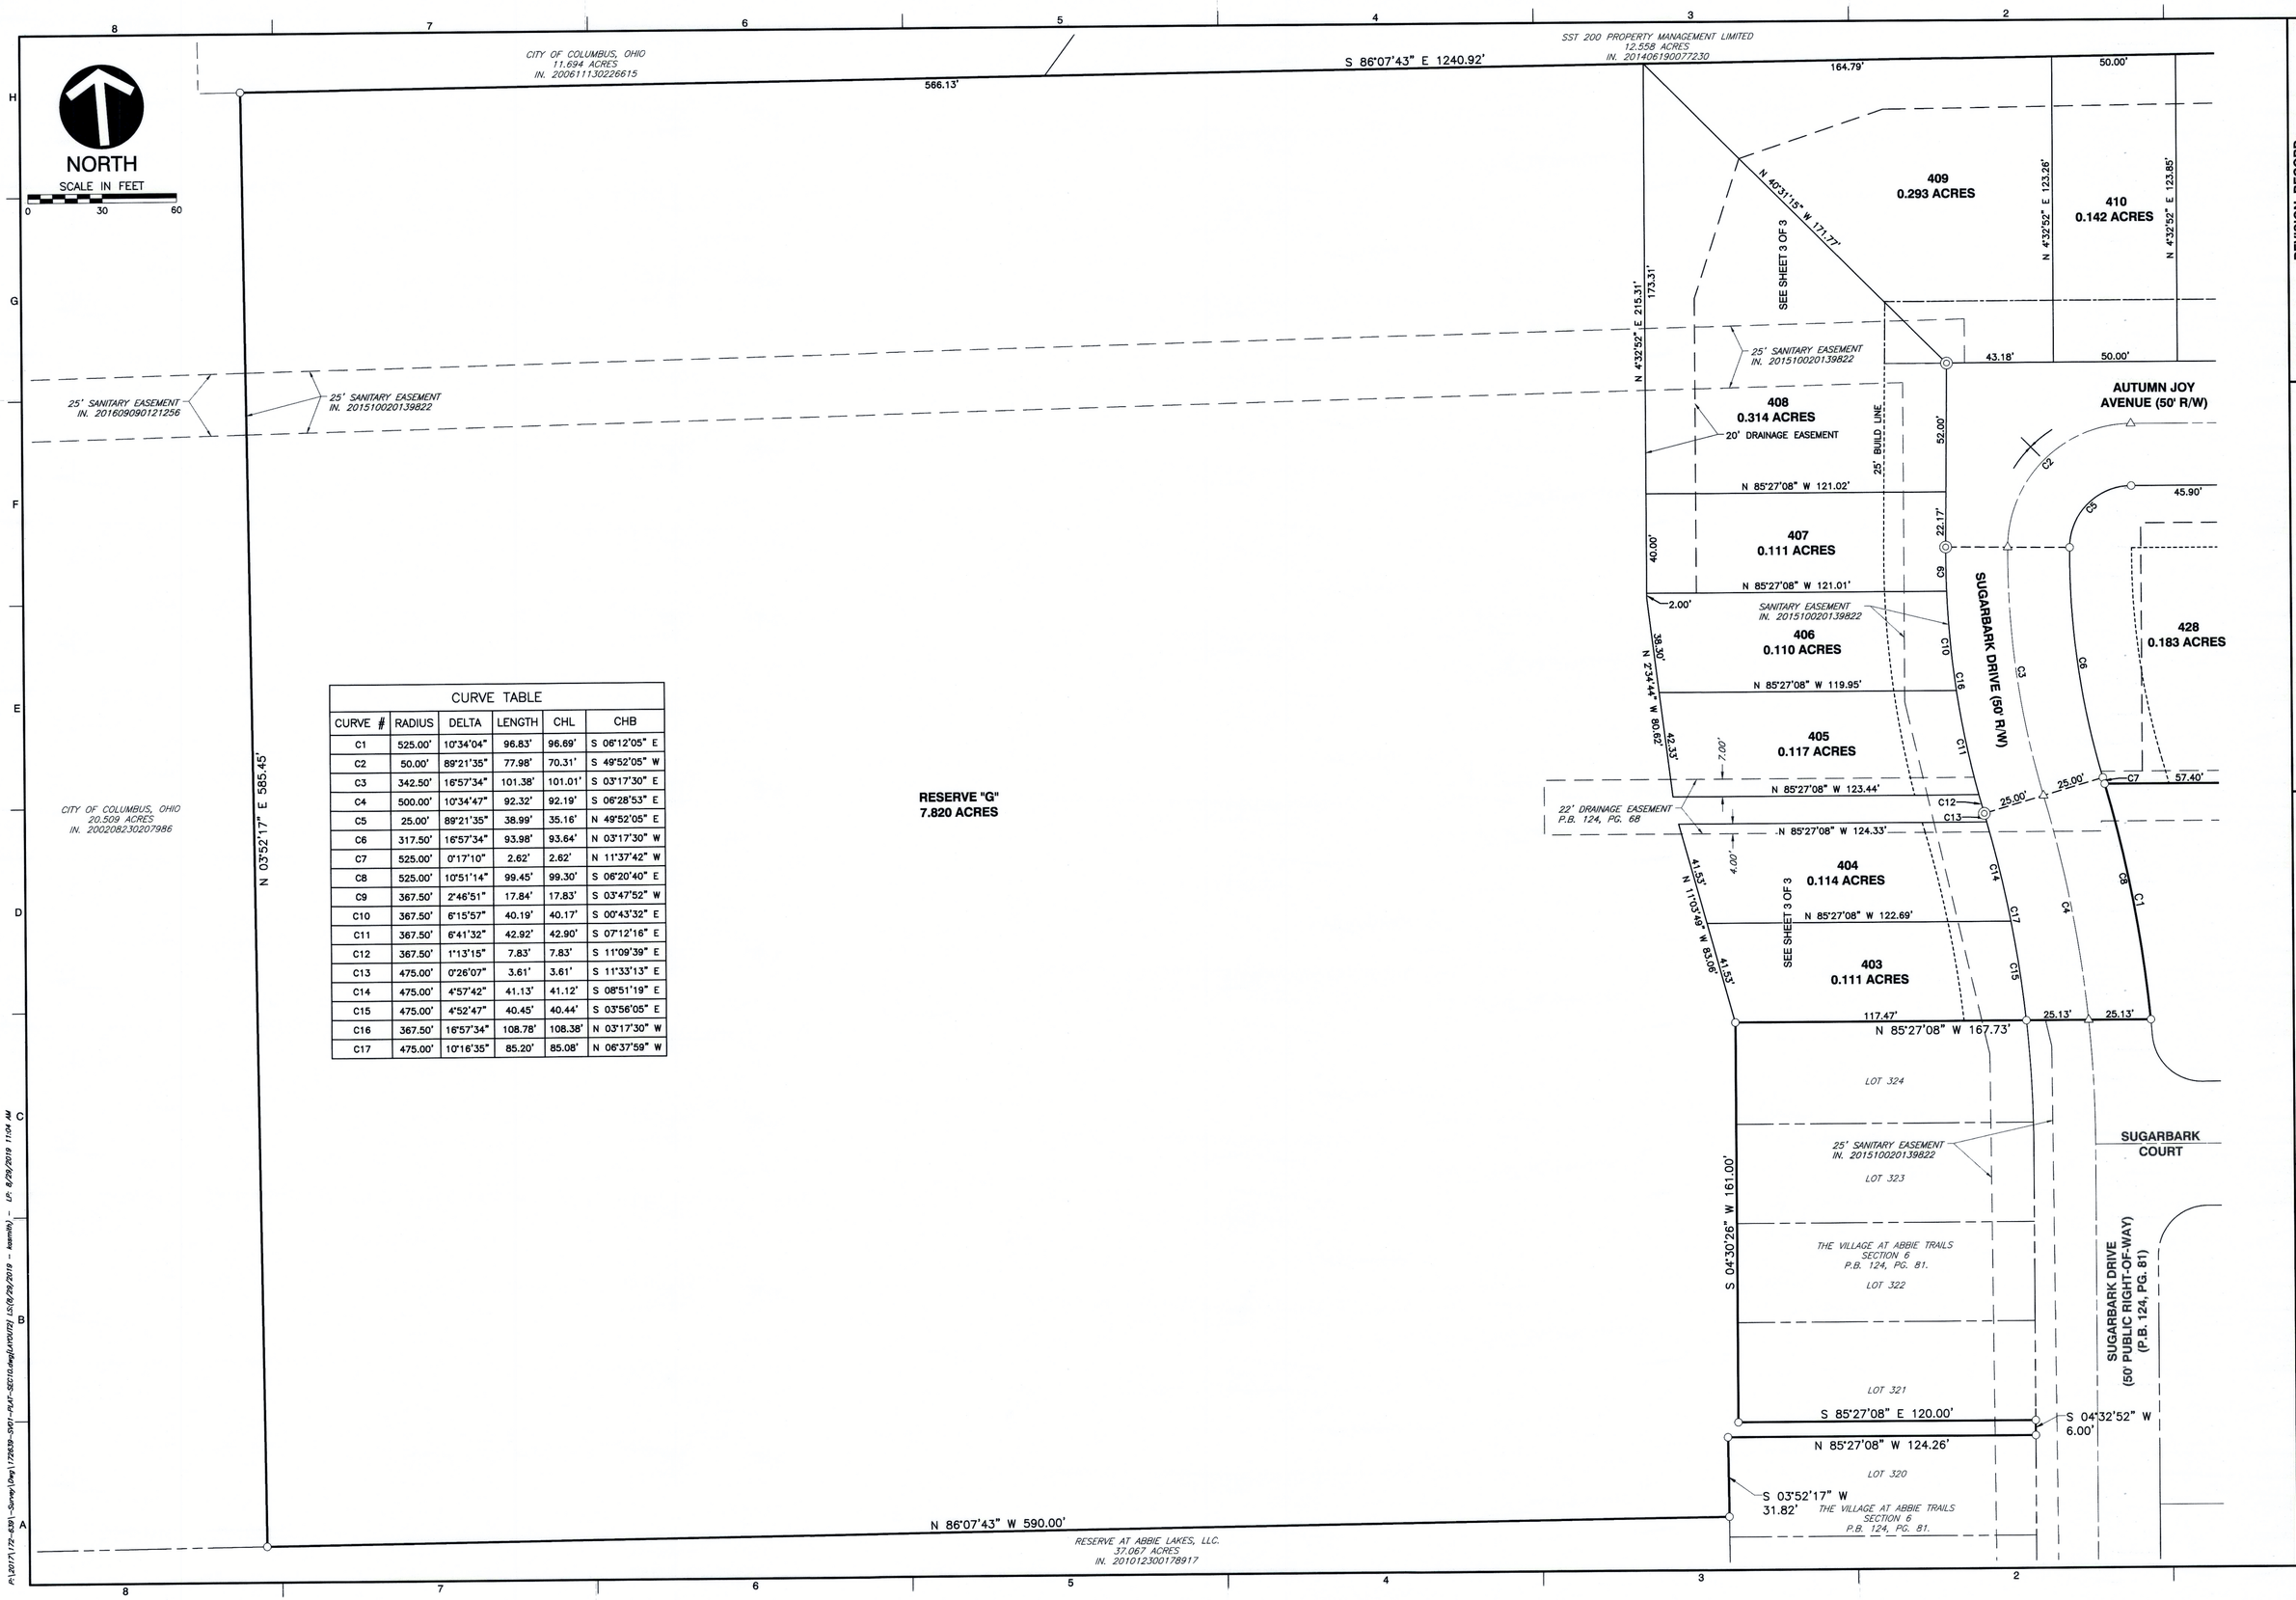

CURVE TABLE

CURVE #	RADIUS	DELTA	LENGTH	CHL	CHB
C1	525.00'	10°34'04"	96.83'	96.69'	S 06°12'05" E
C2	50.00'	89°21'35"	77.98'	70.31'	S 49°52'05" W
C3	342.50'	16°57'34"	101.38'	101.01'	S 03°17'30" E
C4	500.00'	10°34'47"	92.32'	92.19'	S 06°28'53" E
C5	25.00'	89°21'35"	38.99'	35.16'	N 49°52'05" E
C6	317.50'	16°57'34"	93.98'	93.64'	N 03°17'30" W
C7	525.00'	0°17'10"	2.62'	2.62'	N 11°37'42" W
C8	525.00'	10°51'14"	99.45'	99.30'	S 06°20'40" E
C9	367.50'	2°46'51"	17.84'	17.83'	S 03°47'52" W
C10	367.50'	6°15'57"	40.19'	40.17'	S 00°43'32" E
C11	367.50'	6°41'32"	42.92'	42.90'	S 07°12'16" E
C12	367.50'	1°13'15"	7.83'	7.83'	S 11°09'39" E
C13	475.00'	0°26'07"	3.61'	3.61'	S 11°33'13" E
C14	475.00'	4°57'42"	41.13'	41.12'	S 08°51'19" E
C15	475.00'	4°52'47"	40.45'	40.44'	S 03°56'05" E
C16	367.50'	16°57'34"	108.78'	108.38'	N 03°17'30" W
C17	475.00'	10°16'35"	85.20'	85.08'	N 06°37'59" W

REVISION RECORD

NO.	DATE	DESCRIPTION

Civil & Environmental Consultants, Inc.
250 Old Wilson Bridge Road · Suite 250 · Worthington, OH 43085
614-540-6633 · 888-598-6808
www.cecinc.com

CITY OF COLUMBUS
FRANKLIN COUNTY, OHIO

THE VILLAGE AT ABBIE TRAILS
SECTION 10

DATE:	AUGUST 2019
DRAWN BY:	KAS
DWG SCALE:	1"=30'
CHECKED BY:	MJA
PROJECT NO:	172-639
APPROVED BY:	MAS

DRAWING NO.:
PLAT
SHEET 2 OF 3

P:\20171\172-639_Survey\Dwg\172639-SW01-PLAT-SECT10.dwg\LAYOUT2 , LS:(8/28/2019 - kasmith) - LP: 8/28/2019 11:04 AM