PROPOSED ANNEXATION OF 80.847 ACRES
FROM PRAIRIE TOWNSHIP TO CITY OF COLUMBUS

SITUATED IN THE STATE OF OHIO, COUNTY FRANKLIN, TOWNSHIP OF PRAIRIE BEING PART OF SURVEY NUMBER 1484 OF THE VIRGINIA MILITARY LANDS

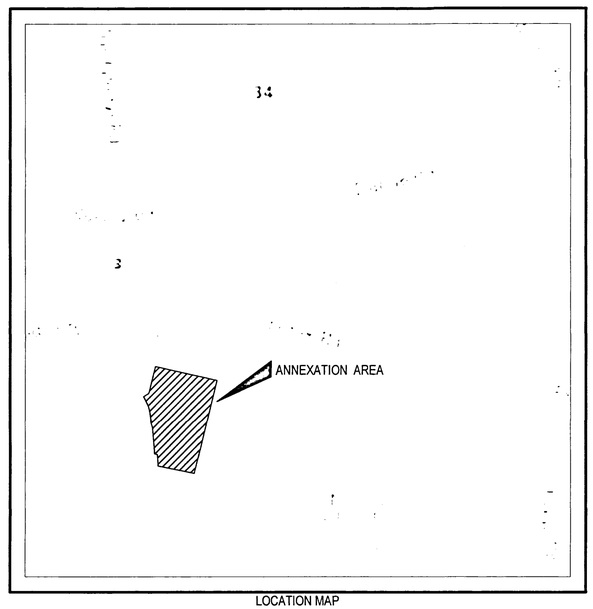

LOCATION MAP
1" = 2000'

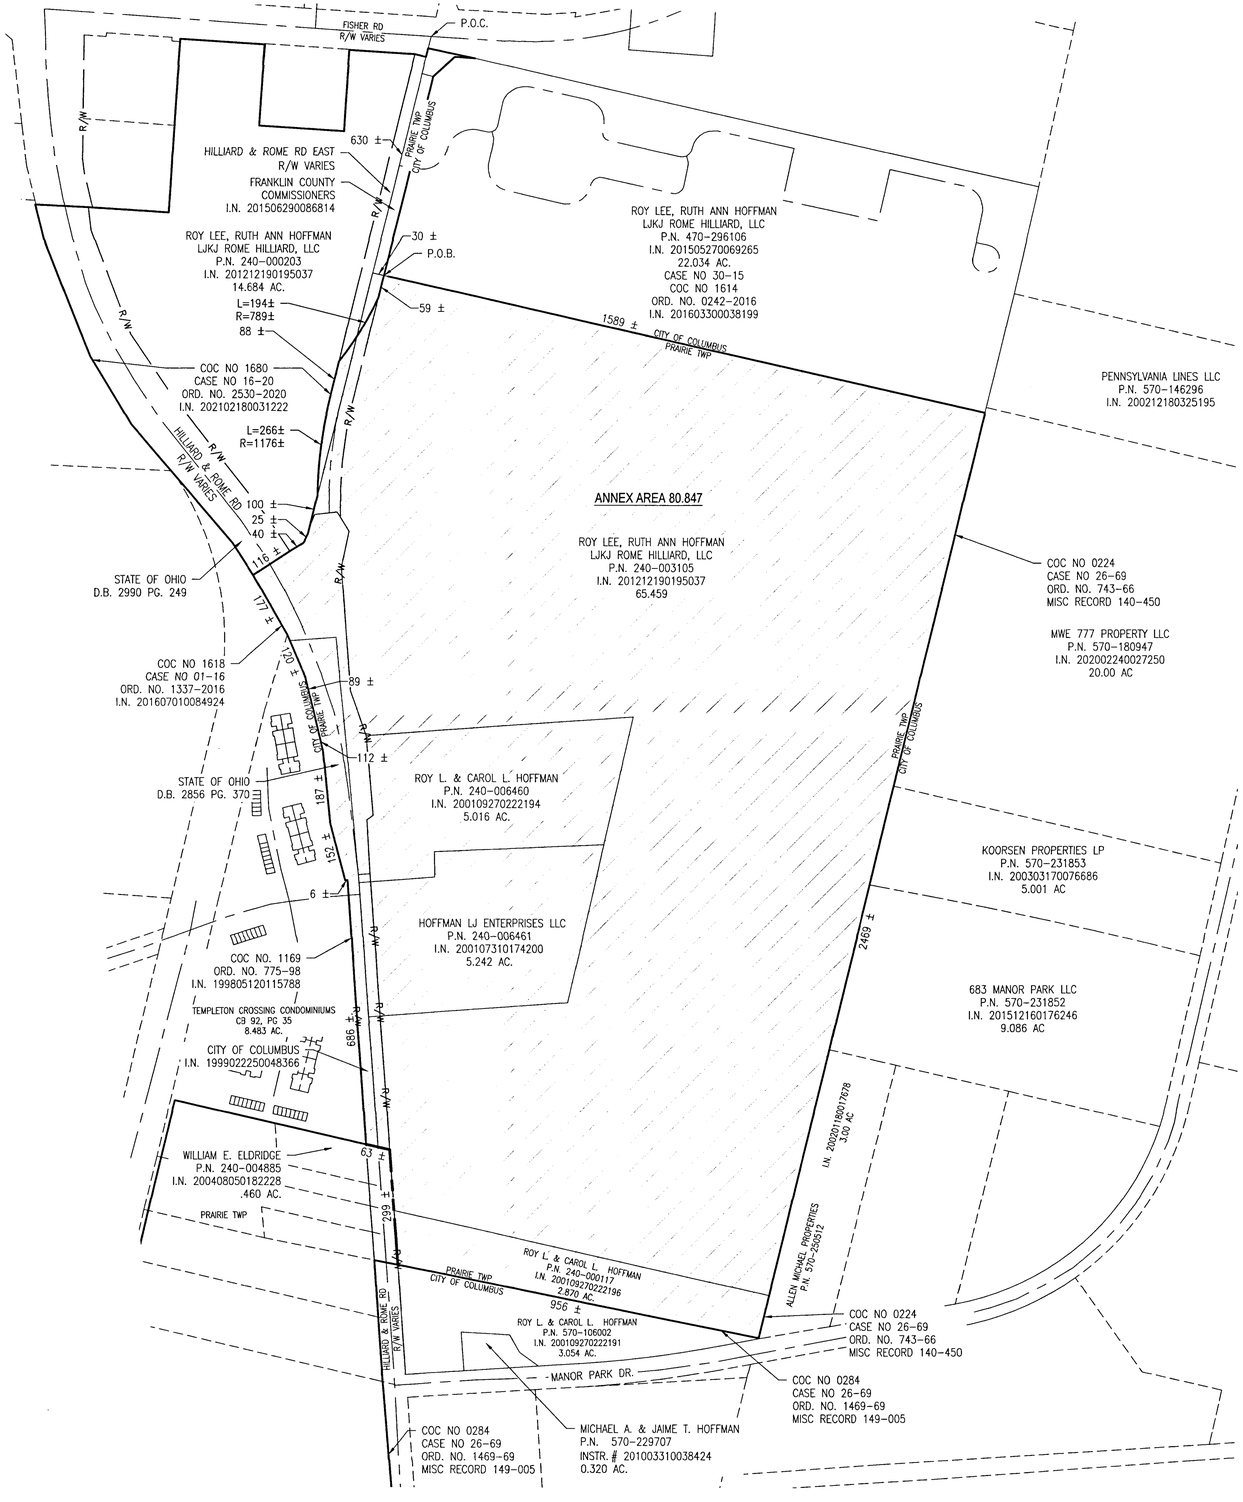

RECEIVED
MAR 01 2021
Franklin County Engineer
Cerick R. Robertson, P.E., P.S.

ANNEXATION EXHIBIT PREPARED FROM RECORD INFORMATION FURNISHED BY THE FRANKLIN COUNTY ENGINEER, RECORDER AND AUDITOR. THIS EXHIBIT IS NOT INTENDED FOR THE TRANSFER OF REAL PROPERTY

JEREMY L. VAN OSTRAN P.S. 8283 — DATE 3/1/21

CONTIGUITY NOTE:

THE TOTAL PERIMETER OF THE ANNEXATION AREA IS 7806 FEET, OF WHICH 7444 FEET ARE CONTIGUOUS WITH THE CITY OF COLUMBUS, GIVING 95% CONTIGUITY.

THIS EXHIBIT WAS PREPARED FROM RECORD INFORMATION FROM THE FRANKLIN COUNTY ENGINEER, RECORDER AND AUDITOR, AND IS NOT INTENDED FOR THE TRANSFER OF REAL PROPERTY

LEGEND

- PROPOSED ANNEX LINE
- ADJOINER PROPERTY LINE
- EXISTING CORPORATION LINE
- R/W — RIGHT-OF-WAY LINE
- ANNEX PROPERTIES
- AREA TO BE ANNEXED (80.847 ACRES)

HORIZONTAL SCALE IN FEET
0 200 400

DRAWN	CHECKED	DATE
TGC	JLV	3/1/2021

NO.	PLAN ISSUE/REVISION	REV. BY	DATE

Hull & Associates, Inc.
56 Grant Street
Newark, OH 43055
Phone: (740) 344-5451
www.hullinc.com

HULL
Environment / Energy / Infrastructure

PRAIRIE TOWNSHIP
PROPOSED
ANNEXATION PLAT

JOB NUMBER: TGP005

1 OF 1

3/1/2021 1:12 PM f:\clients\active\tgp\tgp005\design\drawing\sheets\tgp005_annex_plat.dwg tcrawshaw