AN17-006
Madison Township (7.29 ± acres)
Plat Map

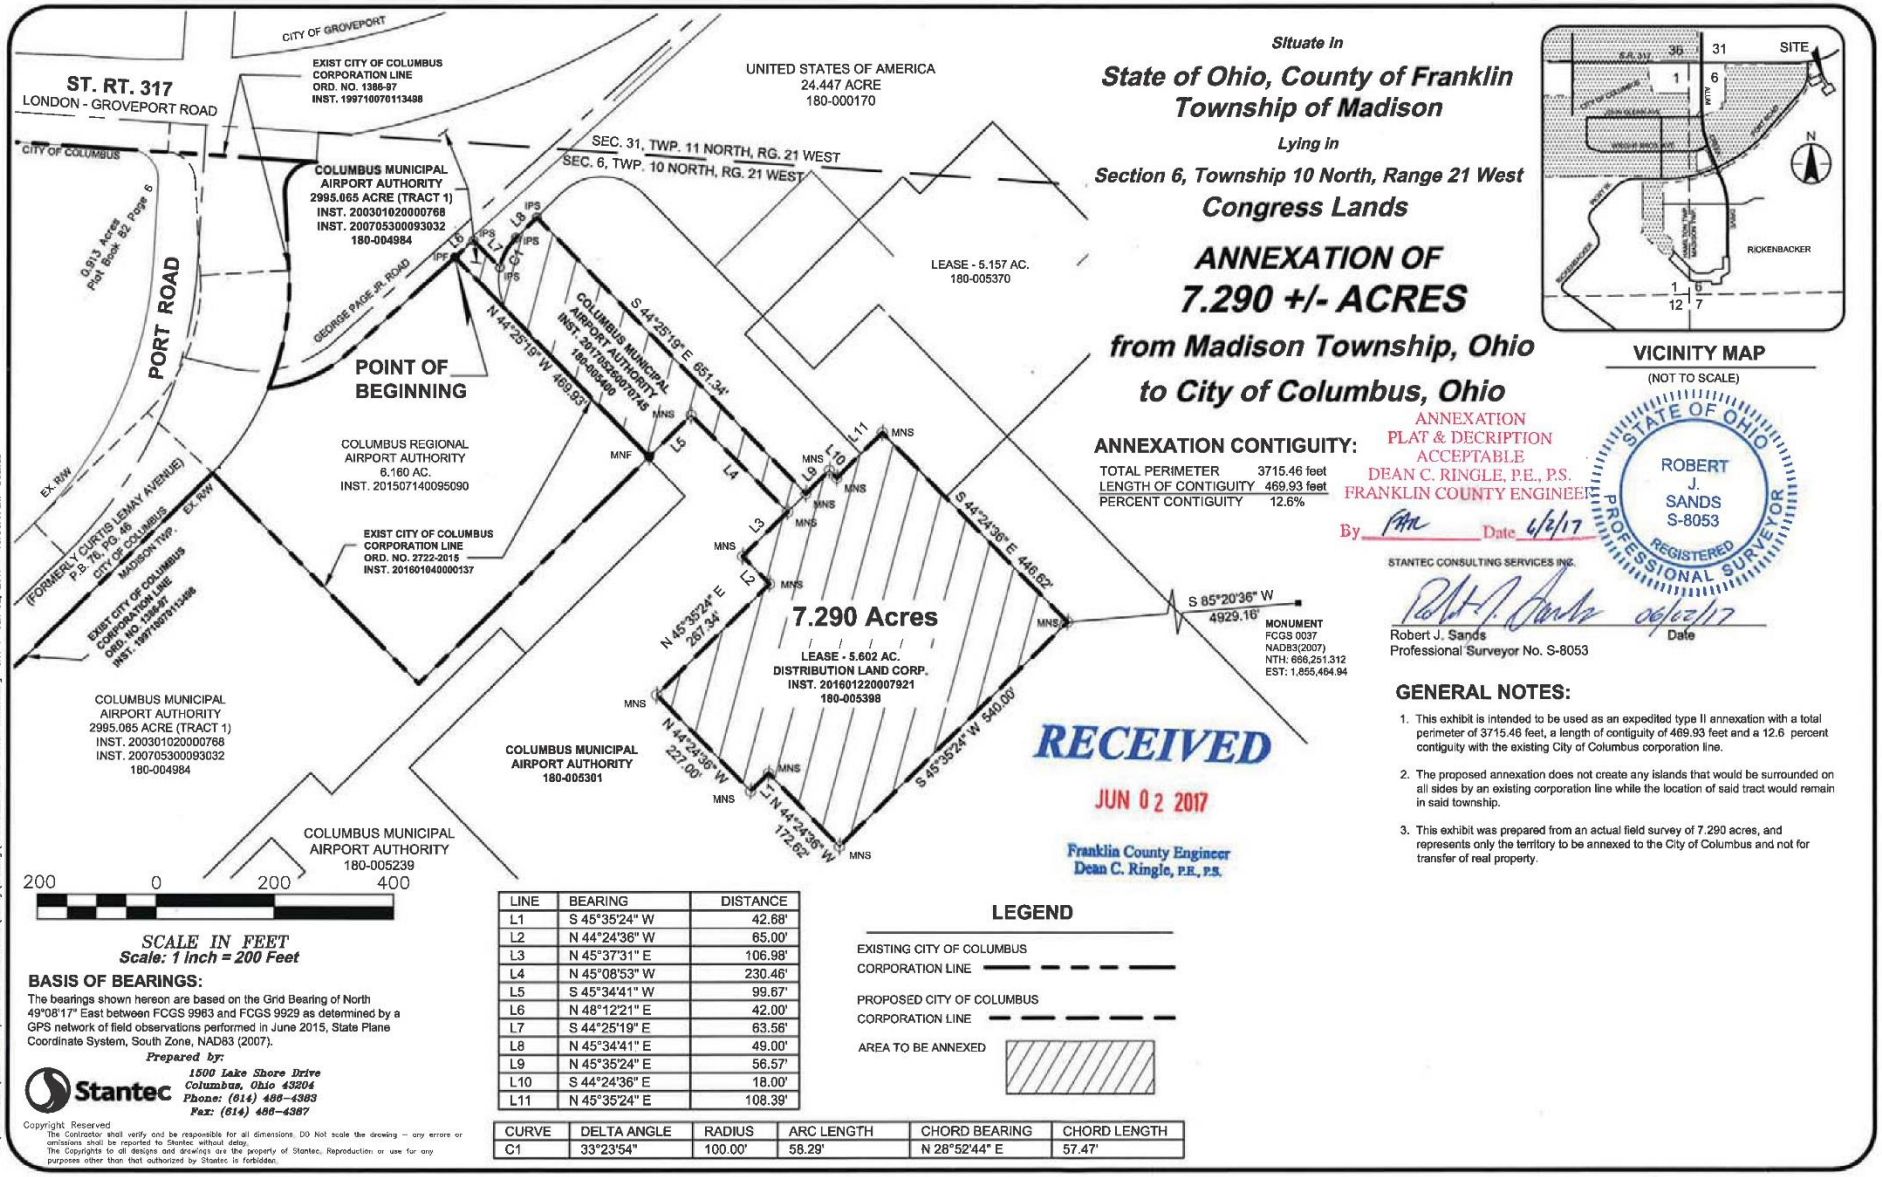

Situate in

State of Ohio, County of Franklin
Township of Madison

Lying in

Section 6, Township 10 North, Range 21 West

Congress Lands

ANNEXATION OF
7.290 +/- ACRES
from Madison Township, Ohio
to City of Columbus, Ohio

VICINITY MAP
(NOT TO SCALE)

ANNEXATION CONTIGUITY:

TOTAL PERIMETER	3715.46 feet
LENGTH OF CONTIGUITY	469.93 feet
PERCENT CONTIGUITY	12.6%

ANNEXATION PLAT & DECRIPTION ACCEPTABLE
DEAN C. RINGLE, P.E., P.S.
FRANKLIN COUNTY ENGINEER
By _____ Date 6/2/17

STATE OF OHIO
ROBERT J. SANDS S-8053
REGISTERED PROFESSIONAL SURVEYOR

STANTEC CONSULTING SERVICES INC.

06/02/17
Robert J. Sands — Date
Professional Surveyor No. S-8053

RECEIVED
JUN 02 2017
Franklin County Engineer
Dean C. Ringle, P.E., P.S.

GENERAL NOTES:

1. This exhibit is intended to be used as an expedited type II annexation with a total perimeter of 3715.46 feet, a length of contiguity of 469.93 feet and a 12.6 percent contiguity with the existing City of Columbus corporation line.
2. The proposed annexation does not create any islands that would be surrounded on all sides by an existing corporation line while the location of said tract would remain in said township.
3. This exhibit was prepared from an actual field survey of 7.290 acres, and represents only the territory to be annexed to the City of Columbus and not for transfer of real property.

BASIS OF BEARINGS:

The bearings shown hereon are based on the Grid Bearing of North 49°08'17" East between FCGS 9983 and FCGS 9929 as determined by a GPS network of field observations performed in June 2015, State Plane Coordinate System, South Zone, NAD83 (2007).

LINE	BEARING	DISTANCE
L1	S 45°35'24" W	42.68'
L2	N 44°24'36" W	65.00'
L3	N 45°37'31" E	106.98'
L4	N 45°08'53" W	230.46'
L5	S 45°34'41" W	99.67'
L6	N 48°12'21" E	42.00'
L7	S 44°25'19" E	63.56'
L8	N 45°34'41" E	49.00'
L9	N 45°35'24" E	56.57'
L10	S 44°24'36" E	18.00'
L11	N 45°35'24" E	108.39'

CURVE	DELTA ANGLE	RADIUS	ARC LENGTH	CHORD BEARING	CHORD LENGTH
C1	33°23'54"	100.00'	58.29'	N 28°52'44" E	57.47'

LEGEND

EXISTING CITY OF COLUMBUS CORPORATION LINE

PROPOSED CITY OF COLUMBUS CORPORATION LINE

AREA TO BE ANNEXED

Stantec
1500 Lake Shore Drive
Columbus, Ohio 43204
Phone: (614) 486-4383
Fax: (614) 486-4387

Copyright Reserved
The Contractor shall verify and be responsible for all dimensions. DO Not scale the drawing — any errors or omissions shall be reported to Stantec without delay.
The Copyrights to all designs and drawings are the property of Stantec. Reproduction or use for any purposes other than that authorized by Stantec is forbidden.

U:\173410229\task 1010 Splits and Annexations\survey\drawing\173410229 ACT 5 Annex exhibit.dwg SHT 1 Jun 02, 2017 – 10:36:17am bsands